B. M. 84.51 Stp. Spk. in P. P. N. Side 46th betw. Lulu & Pattie.

B. M. 85.68 Exist. Stp. Spk. NW cor. Ellis & 46th Light Pole.

NOTE TO CONTRACTOR:
Fence set in conc. retaining wall shall be removed and replaced and shall be incidental to the items lin. ft. of fence removed and lin. ft. of fence replaced.

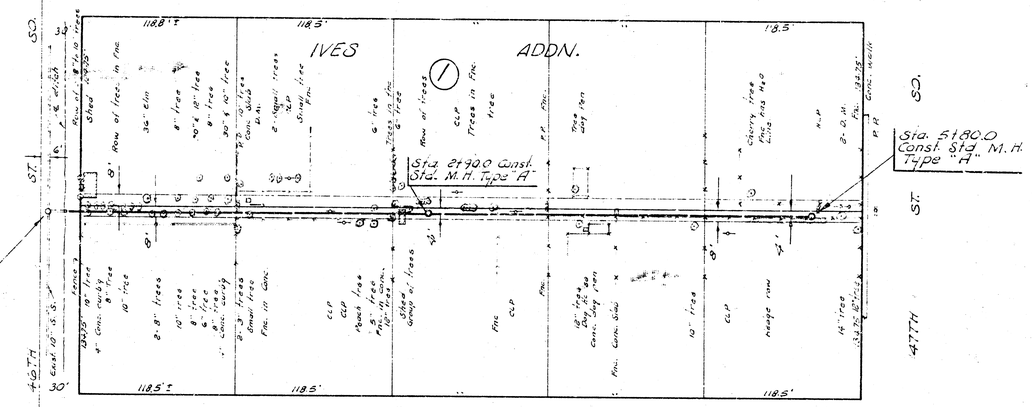

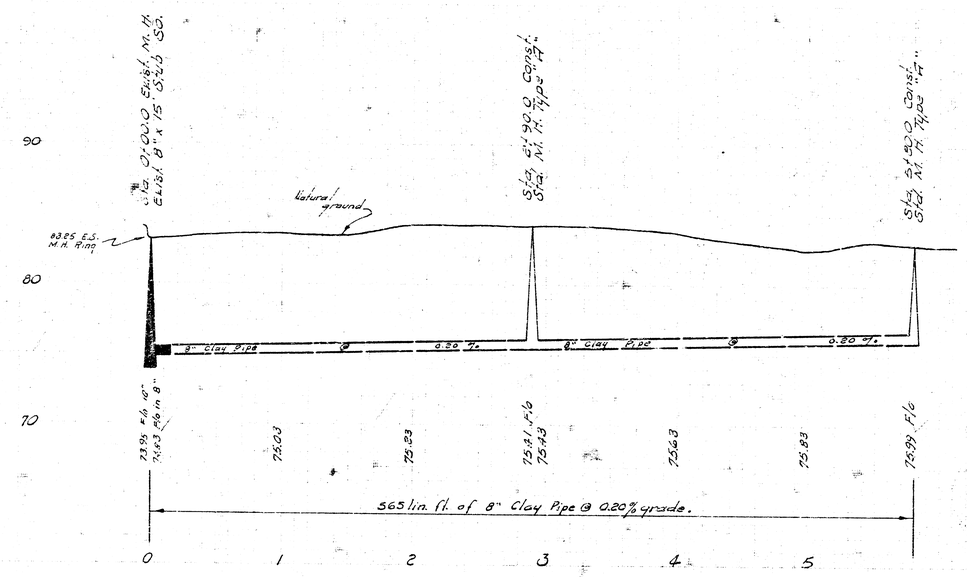

Plan Scale 1" = 40'
Profile Scale 1" = 40' horiz. 1" = 4' vert.

LAT. 14, SUB. 1, S.W. INTERCEPTOR SEWER
CITY OF WICHITA, KANSAS
B. E. SMITH CITY ENGINEER
OCT. 1970 PROJECT NO. C20-32

14 5 1 9