


B.M. 97.384 "X" cut S.W. Cor. Conc. M.H. S.E. Cor. 47 St. W. St. So. & Hydraulic

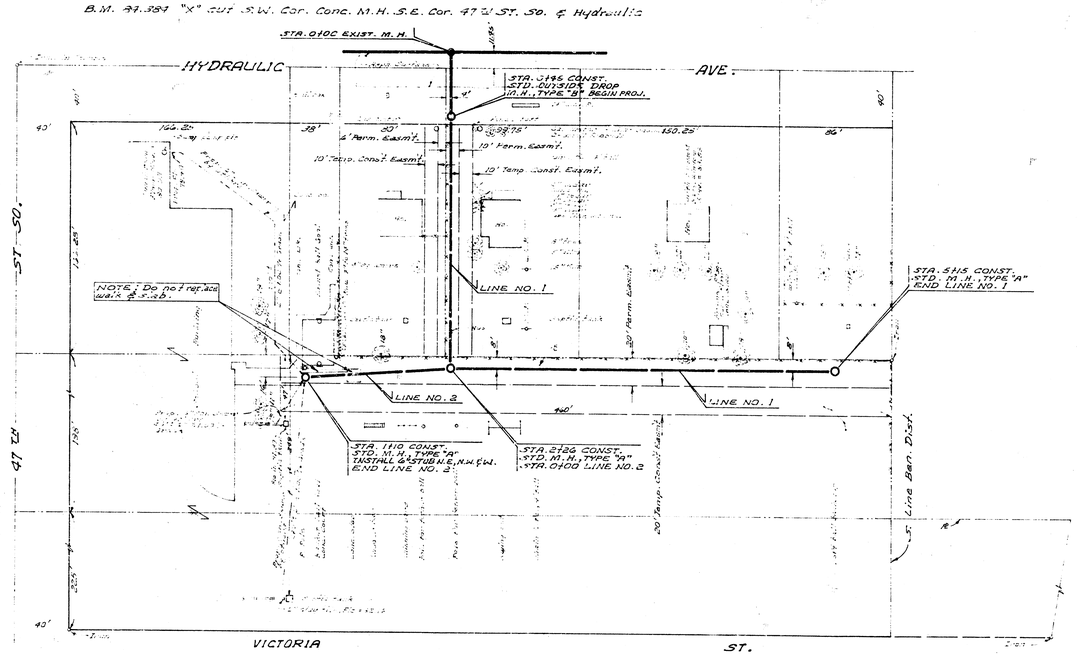

Plan Scale 1"=40'
Profile Scale 1"=40' Hor.
1"=9' Vert.

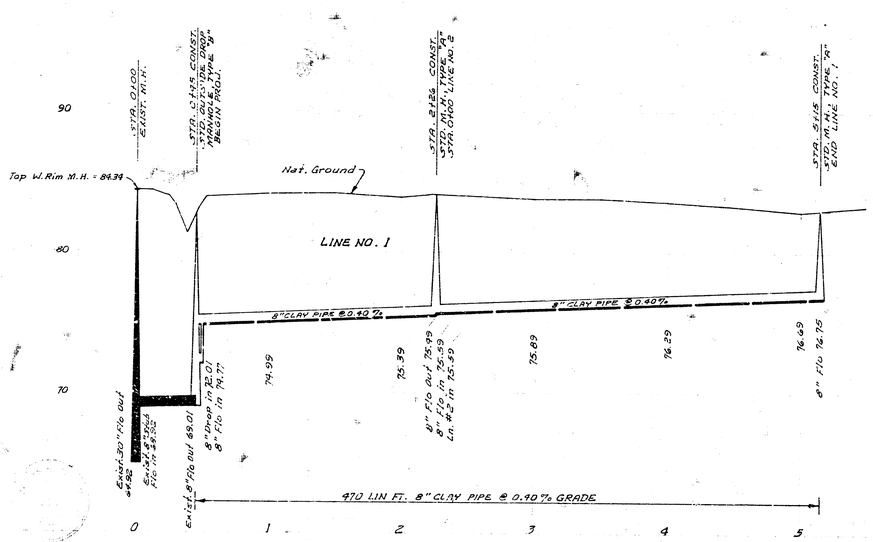

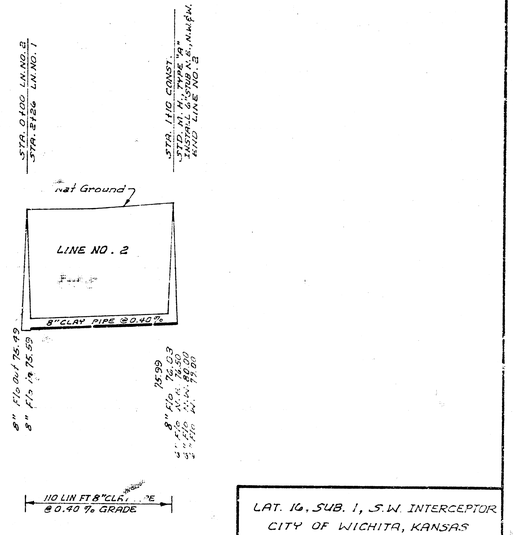

LAT. 16, SUB. 1, S.W. INTERCEPTOR
CITY OF WICHITA, KANSAS
B. E. SMITH, CITY ENGINEER
PROJ. NO. DBWLS700.38
DATE: JUNE, 1971

14 3 1 17