
B.M. 88.01 City Std. Disc 48 ft. East and 42.8 ft. South of ℄ of Seneca and 43rd St. South.


B.M. 90.05 "□" Chisel mark in the Southwest corner of concrete sidewalk around Neal's Burger Bar at 4323 South Seneca.

B.M. 91.07 "□" Chisel mark in concrete sidewalk approximately 23ft. East of the Northeast corner of building #11 of Southlake Village Apartments at 4141 South Seneca.

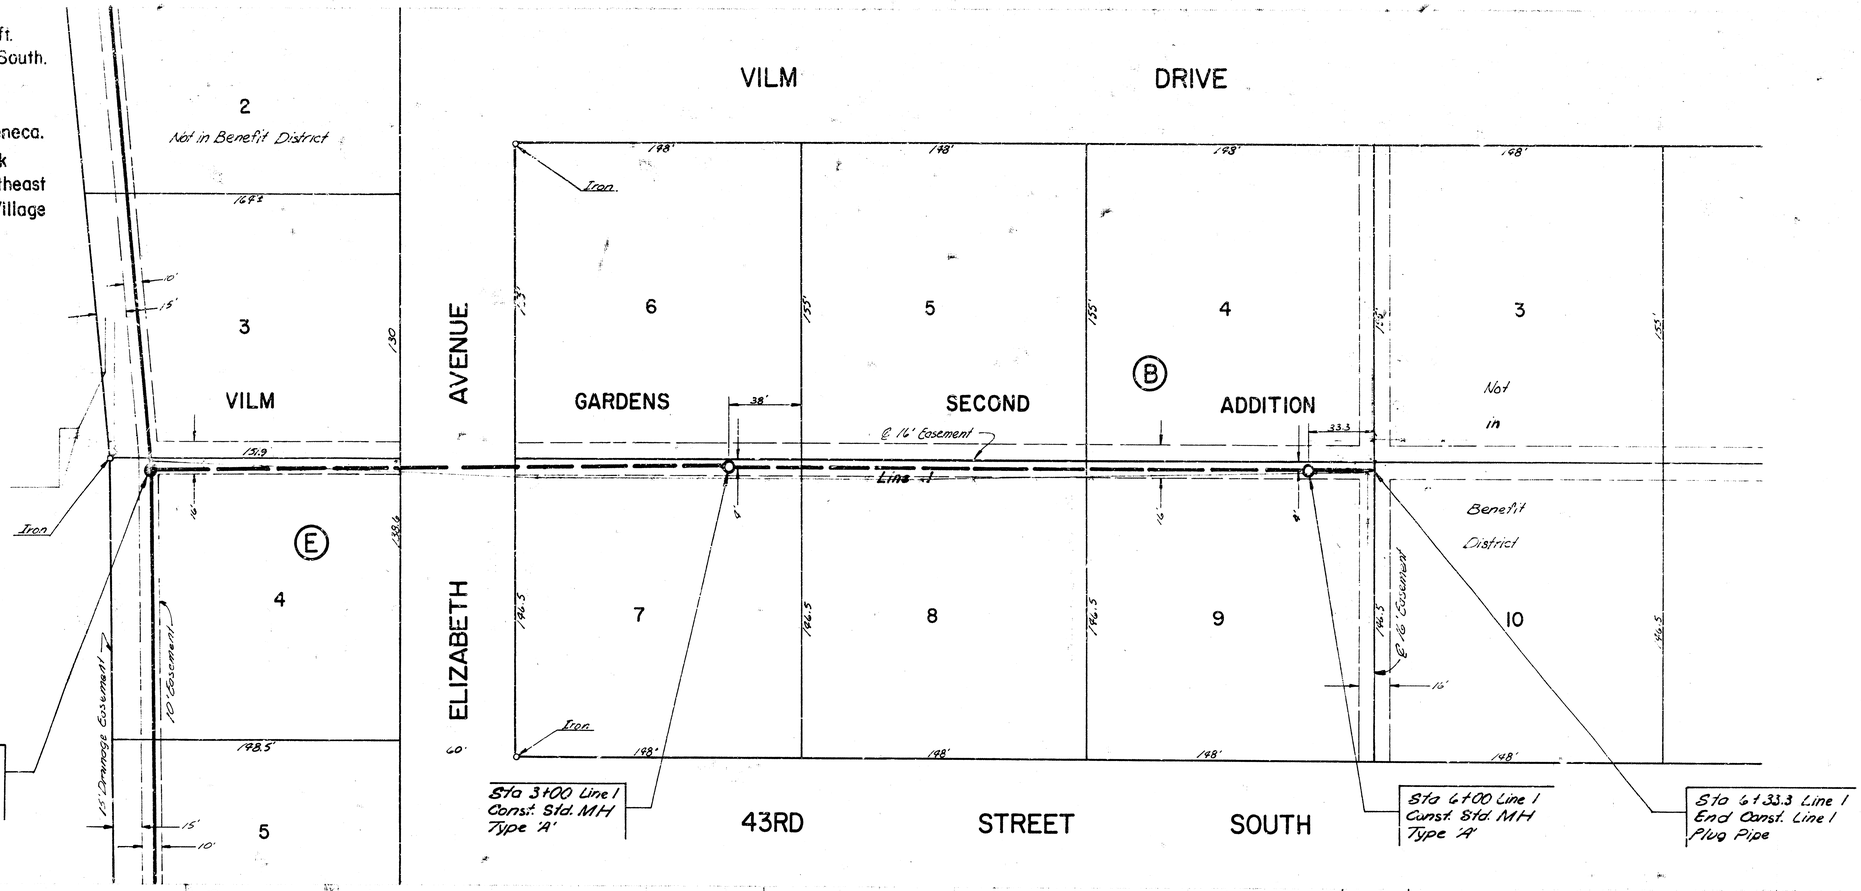

Note: Field Engineer to set tops of Manholes to match proposed finish grade.

Plan Scale : 1"=40'
Profile Scale: 1"=40' Horz.
1"= 5' Vert.

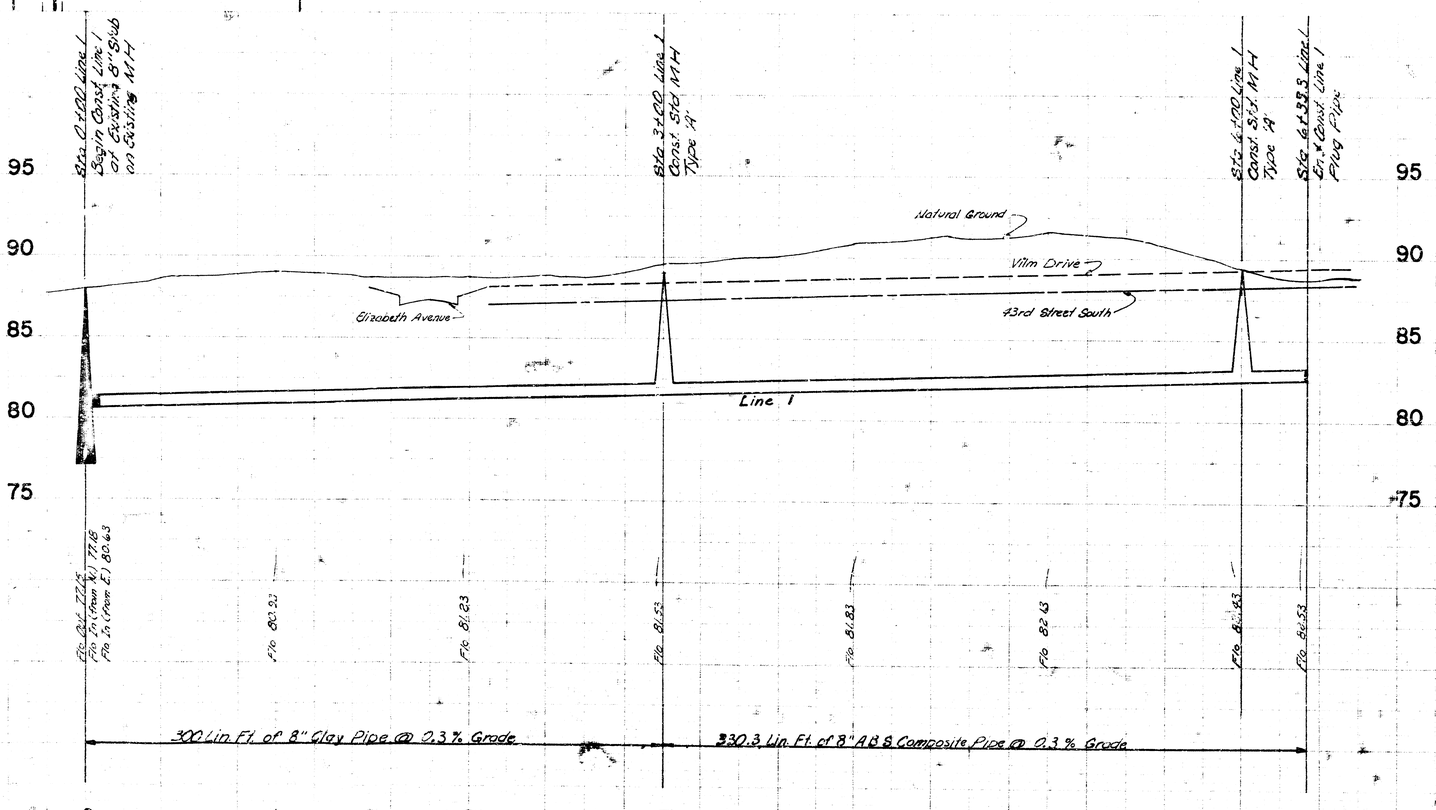

LAT 18 MAIN 3 SWI

CITY OF WICHITA, KANSAS

R.W. LINN — CITY ENGINEER

DATE: March 1973 PROJECT NUMBER: DBKL 576033

B.M 90.67 "T" Chisel mark in the Southeast corner of sidewalk East of building #12 of Southlake Village Apartments at 4141 South Seneca.

B.M.87.72 "□" Chisel mark at East end of curb return on the Southeast corner of the intersection of Elizabeth Avenue and 44th Street South.

B.M.88.81 "L" Chisel mark in the Northeast corner of concrete slab at 4400 South Dodge.

