
B.M. 1330.58 R.R. Spk. S-side P.P. on NE cor. Taft & Ralston.

B.M. 1334.16 R.R. Spk. N-face P.P. near SE cor. lot 5, Blk. L (N-side Taft ½ Blk. E. of Howe Rd.)

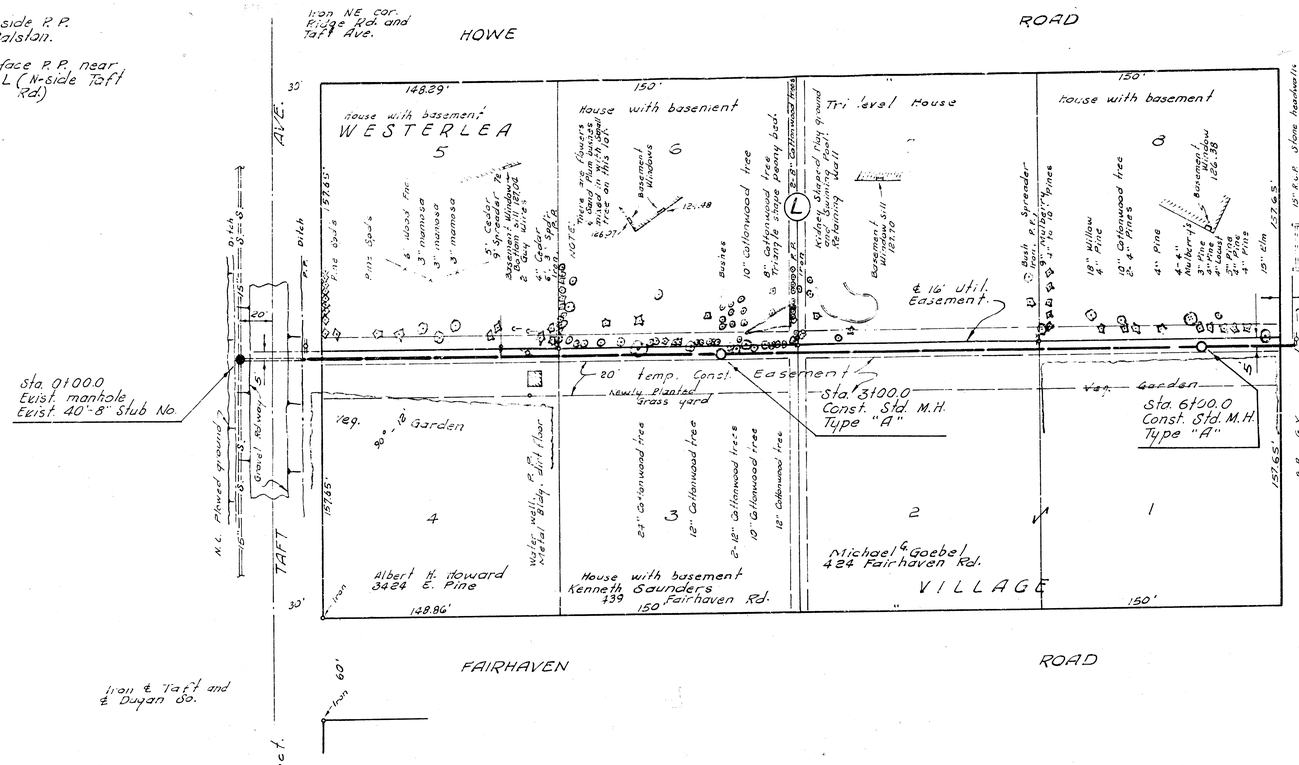

Iron S.E. cor. lot 5, Blk. C, Westerlea Village.

Iron S.E. cor. lot 6, Blk. C, Westerlea Village.

Iron N.E. cor. lot 6 Blk. C, Westerlea Village.

N

Plan Scale 1" = 40' Horiz.
Profile Scale 1" = 40' Horiz.
1" = 5' Vert.

LAT. 4, MAIN 4, S. W. INTERCEPTOR SEWER
CITY OF WICHITA, KANSAS
R. W. LINN — CITY ENGINEER
NOV. 1971 PROJECT NO. DBKL 5 71026