
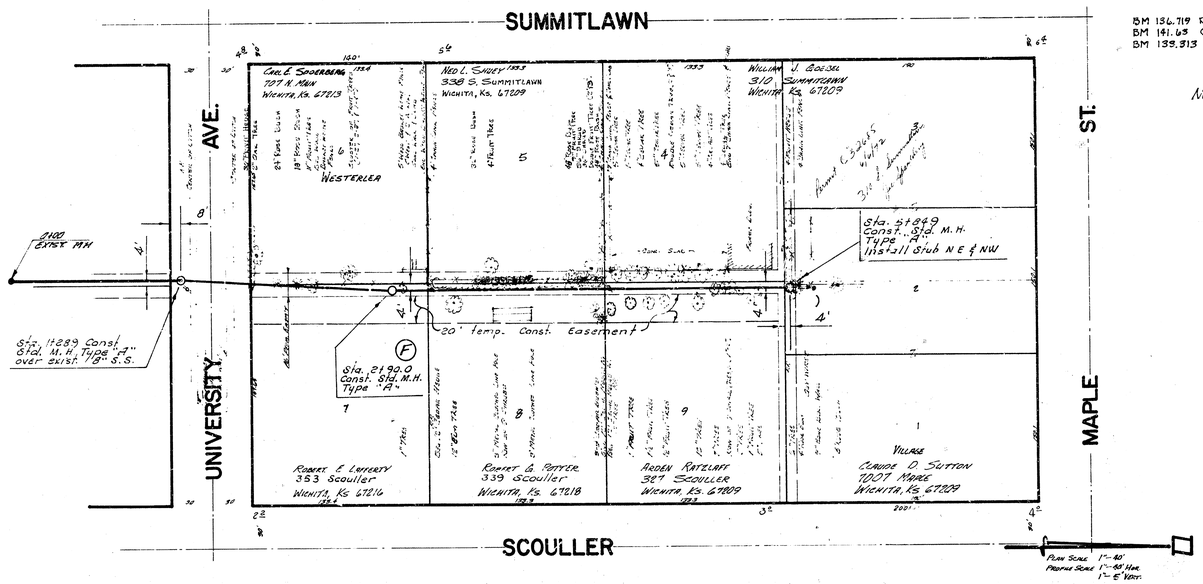


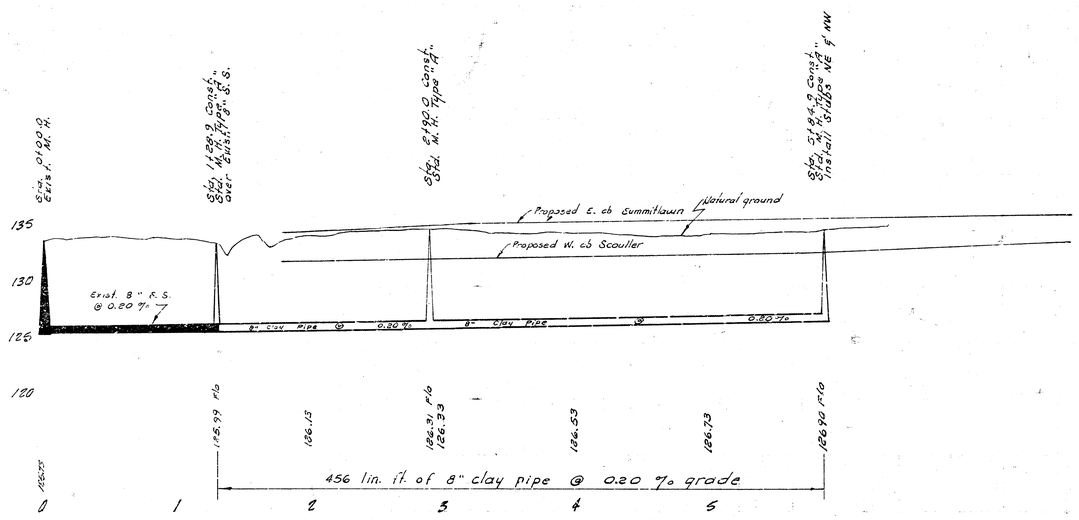

BM 134.719 R.R. Spike W. Side P. Pole W.S. Ridge Rd @ NL University
BM 141.03 City Standard SE Cor. Ridge Rd & Maple
BM 139.313 R.R. Spike W. Side P. Pole S.S. University, Mid-way Between Summitlawn & Scouller Dr.

NOTE TO FIELD ENGR. AND CONTRACTOR:
Save trees in temp. Const. Easement if possible.

Lat 10, Main 4, S.W.I.
City of Wichita, Kansas
R. W. Linn, City Engineer
Project No. DBKL 5112145
Date: April 1972