


# DIST. 10, S.S. 12
# WICHITA, KANSAS

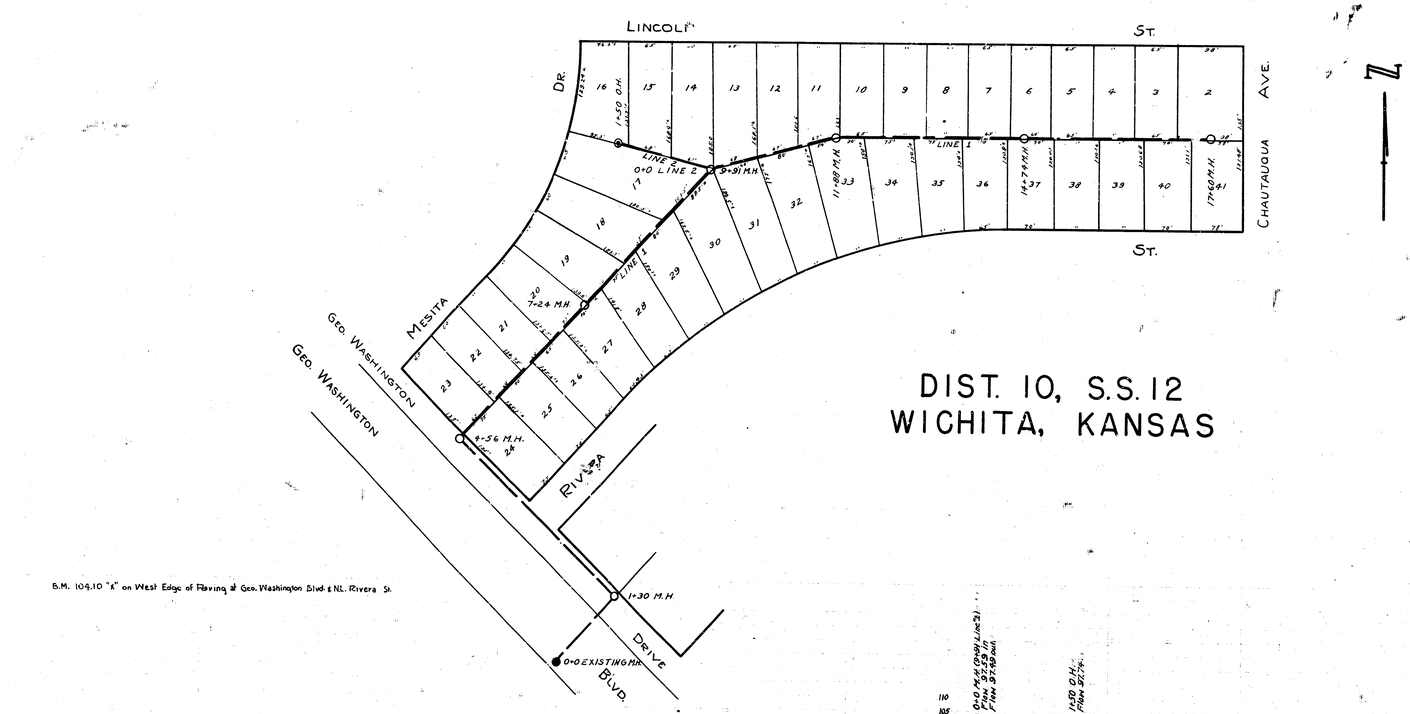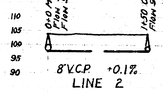


B.M. 104.10 "X" on West Edge of Flaring at Geo. Washington Blvd. & N.L. Rivera St.

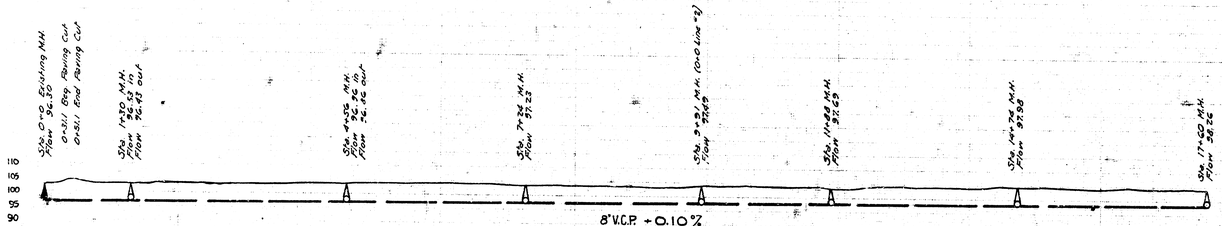


SERVICE DEPARTMENT
CITY OF WICHITA, KANSAS
ENGINEERING DIVISION
L.K. WHITE CITY ENGINEER
NOV. 1946 1" = 80'