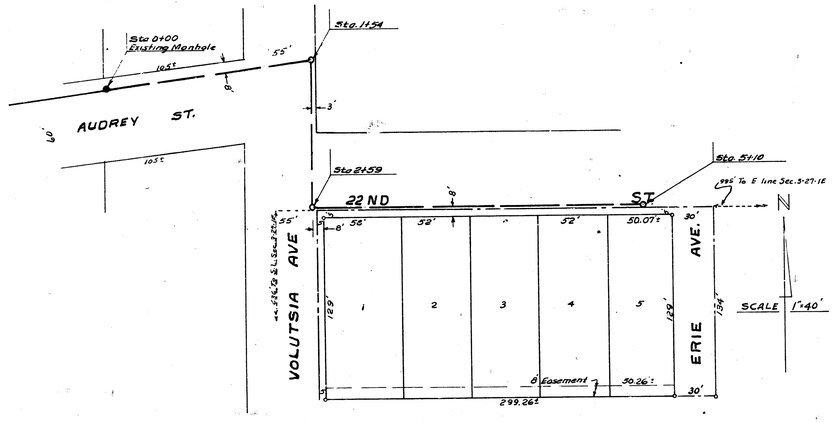

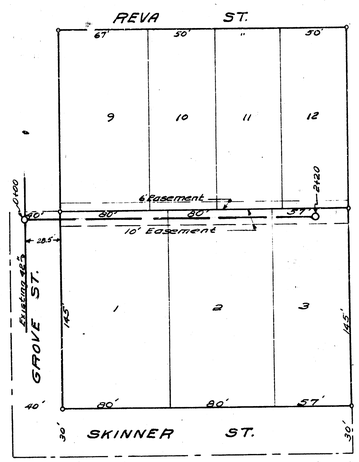

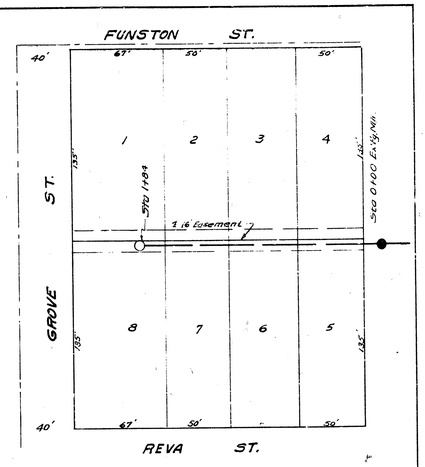

BM 133.70 60" SPIKE N.S. TRANS. POLE & VOLUTSIA 5521ft

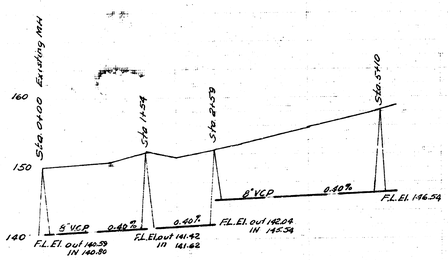

LAT. 2, DIST. 13, MAIN 12
CITY OF WICHITA KANSAS
L.K. WHITE CITY ENGINEER
Proj. No. C-22-7

Date 3-28-52
Drawn by L. McC.
Checked by
Book No. M-15

BM 100.07 S.W. Cor. 1st Slap House 1826 So. Green

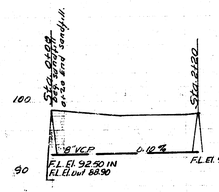

LAT. 6, SUB. Z, MAIN 12
CITY OF WICHITA KANSAS
L.K. WHITE CITY ENGINEER
Proj No. C-22-9

Date 4-8-52
Drawn by L. McC.
Checked by
Book No. M-15

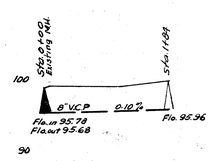

LAT. 7, SUB. Z, MAIN 12
CITY OF WICHITA KANSAS
L.K. WHITE CITY ENGINEER
Proj. No. C-22-30