BM 1222.62 W-END CMP. N.S 17th & SPRUCE.
BM. 1020.24 N. RIM (OLD MH).
BM 1266.2 R.R. SPIKE IN W.S. PP NO. OF 18th W.S ALLEY.

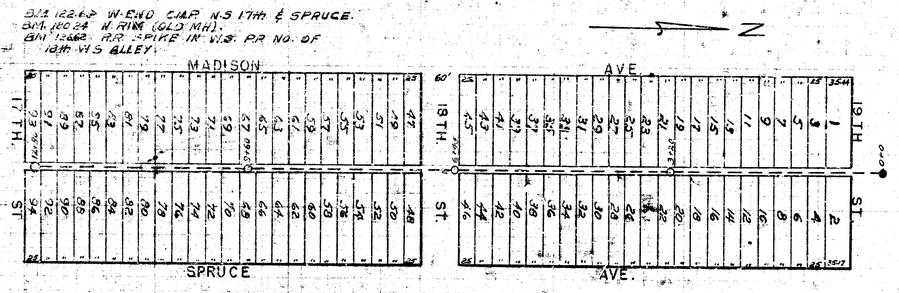

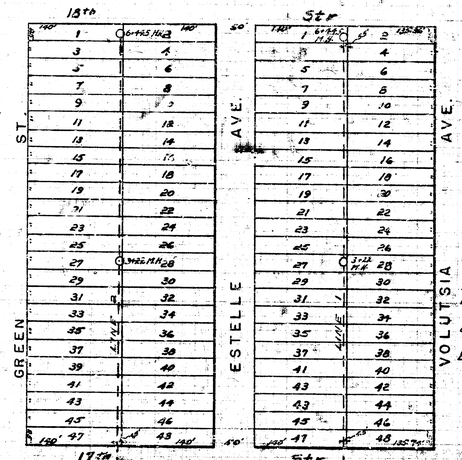

SCALE 1"=80'

BM. 136.04 "G" IN GLOBE W. cb ESTELLE S.L 17th
BM. 144.74 S.E. COR. BRICK LEDGE HOUSE SECOND BUILDING SITE SO. OF 18th
BM. 134.34 S.E. COR. BRICK LEDGE HOUSE 9th BUILDING SITE NO. OF 17th
BM. 144.71 R.R. SPIKE IN PP NS. 17th EET. VOLUTSIA & ESTELLE

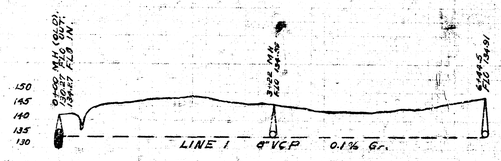

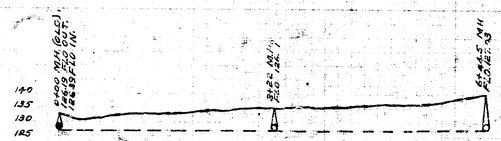

LAT. 7 DIST-T MAIN 12
PROJ - C-27-27.

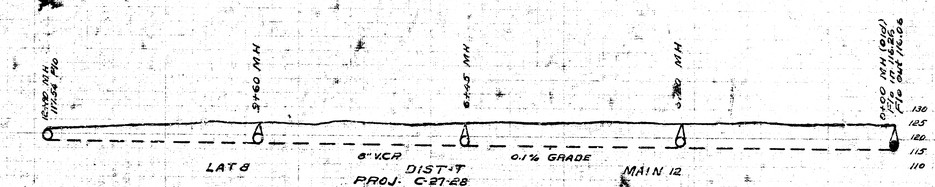

LAT 7 DIST-T MAIN 12
& LAT 8 DIST-T MAIN 12
CITY of WICHITA KS.
L.K. WHITE CITY ENG.
1-19-48 C-27-27 & C-27-28

8-11-3