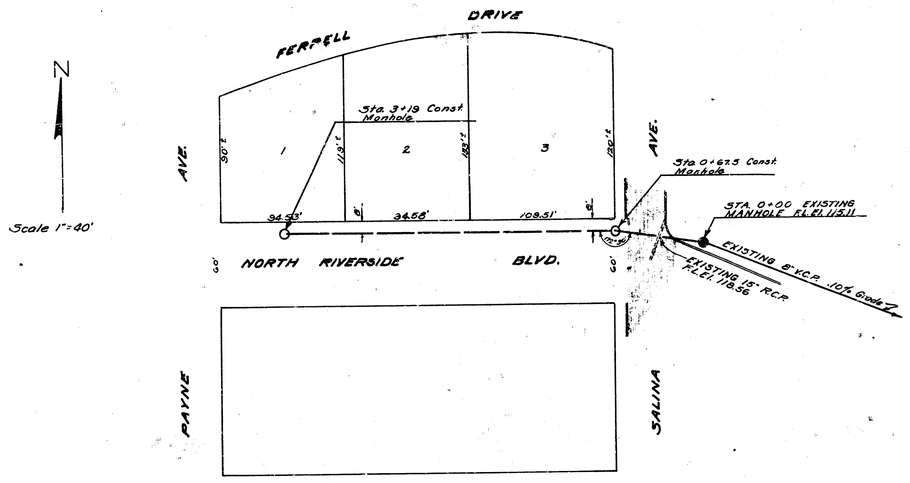

NOTE: Sta. 0+20 to Sta. 0+56
Conc. Pavement Cut. Sand Backfill Trench.

B.M. R.R. Spk. in Elm Tree 75' E.
Salina & N. Riverside El. 1247.1

SCALE 1"=50' Horiz.
1"=5' Vert.

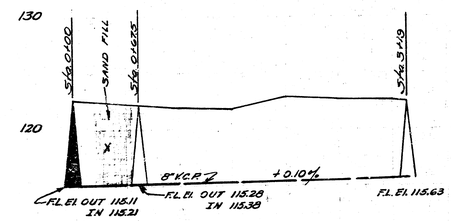

J.L.A. 8-1-51

E2

SUB-LAT. T DIST. R MAIN 20
CITY OF WICHITA KANSAS
L.K. WHITE CITY ENGINEER
Proj. No. C21-26.

L.K. WHITE LICENSED 55 KANSAS PROFESSIONAL ENGINEER

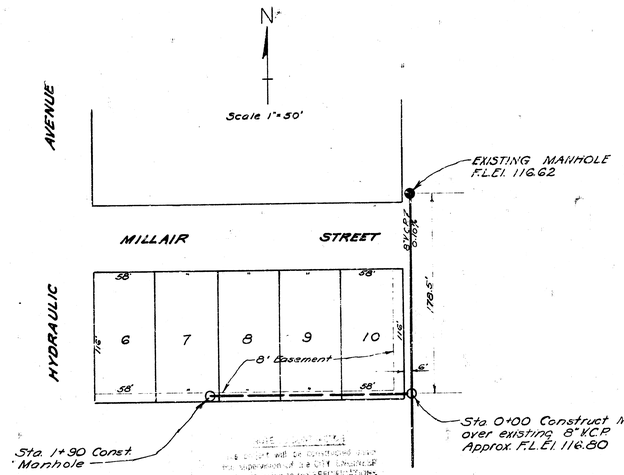

B.M. S. Rim Manhole 1785' N. Sta. 0+00 El. 123.09

B.M. "8" in Globe S. Curb Millair W.L. of Kansas El. 123.03

SCALE 1"=50' Horiz.
1"=5' Vert.

NOTE BOOK No. JT 45

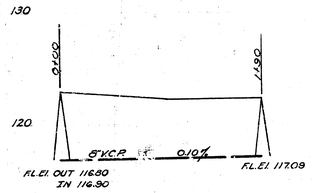

LAT. 28 DIST. T MAIN 12
CITY OF WICHITA KANSAS
L.K. WHITE CITY ENGINEER
Proj. No. (Private Job)
10/8/51