




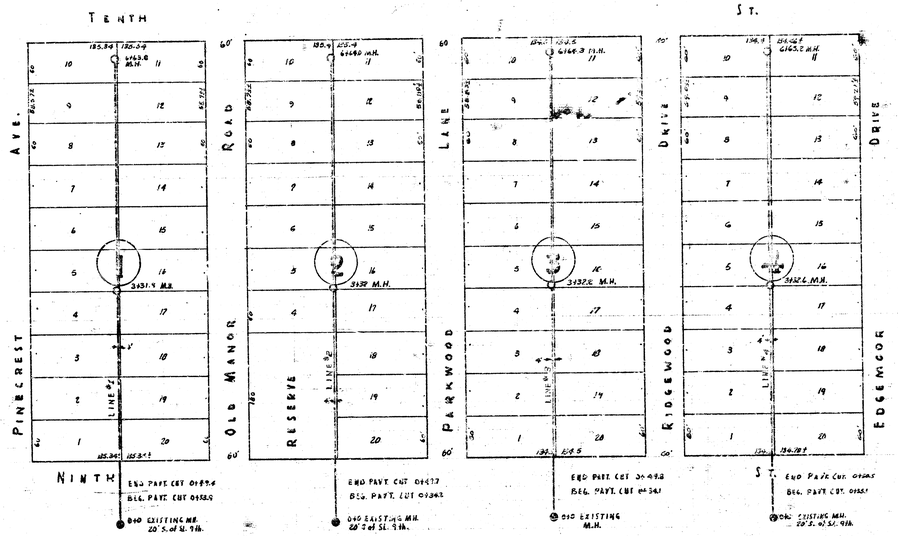



LAT. 27 D.C.S. MAIN 12

B.M. S.Rim M.H. Elev 204.65
B.M. "C" in Globe SL. 9Th W.S. Edgewoor 00 cb. 203.05
B.M. 209.87 E.S. Conc. Base Pipe Cor Post & 10Th & Parkwood
B.M. 207.04 "C" in Globe S. End Rad. E. cb. Parkwood & SL 9Th.
B.M. 206.53 N.E. Cor. Porch S.W. Old Manor & 9Th.
B.M. 205.97 Top of 1" Iron Post W. of & Easement.

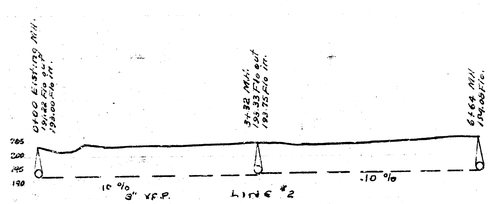

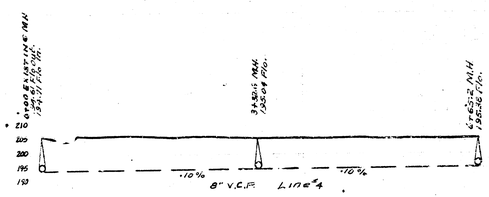

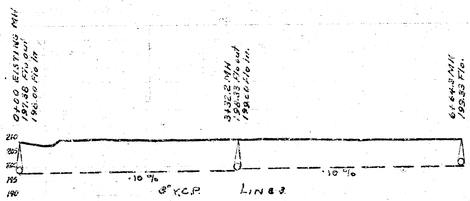

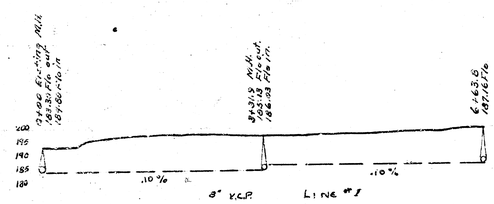

LAT. 27. DRY CREEK SUB. MAIN 12

CITY OF WICHITA, KANSAS

L.K. WHITE — CITY ENGINEER

JAN. 1948 — Proj. No. C-28-1