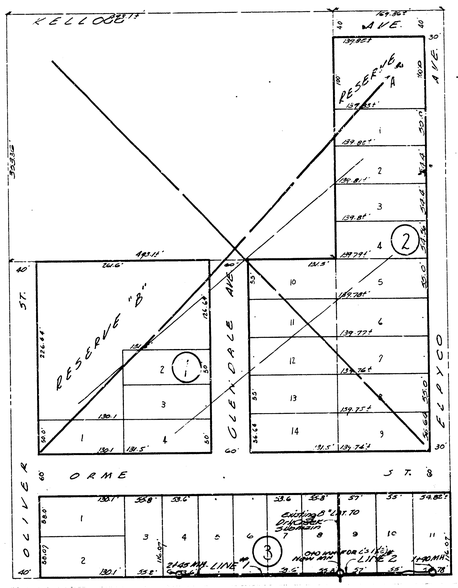



B.M. 156.43 "G" INGLOBE W. END RAD SS. GILBERT W.L. OLIVER.

LAT. 31, D.C.S. MAIN 12

Block's 1 & 2 Not in District

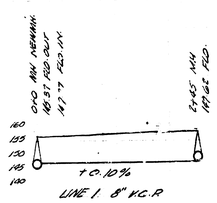

LINE 1 8" V.C.P.

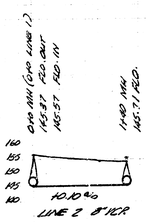

LINE 2 8" V.C.P.

LAT. 31, DRY CREEK SUBMAIN #12

CITY OF WICHITA, KANSAS

L.K. WHITE CITY ENGINEER.

Date 11-18-'13 Proj. No. C28-29