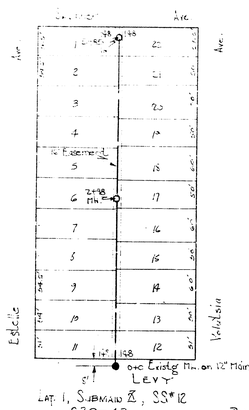

LAT. 1, SUBMAIN Z, SS# 12
C20-42

B.M. 98.59 Prop. iron NL Levy & EL Grove
B.M. 100.76 "G" in Globe S. end E. cb. Estelle & Funston.

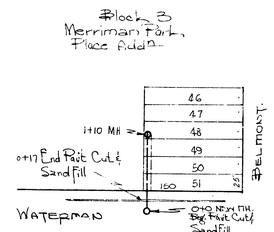

LAT. 30, DIST. A, SS# 12
C20-36

B.M. 115.43 "T" Troy F.P. N.W. Corner Waterman & Belmont.

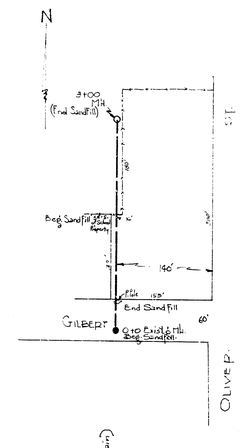

B.M. 161.33 E. Rim Mh. C+0

LAT. 49, DCS. SS# 12

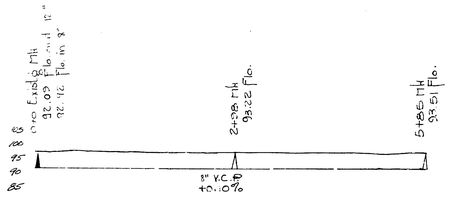

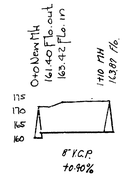

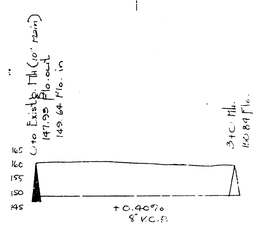

LAT. 49, D.C.S. SS# 12
LAT. 30, DISTRICT A, SANITARY SEWER # 12
LAT. 1, SUBMAIN Z, SANITARY SEWER # 12
CITY OF WICHITA, KANSAS
L.K. White City Engineer
DATE 5-24-50 Proj. No. C20