
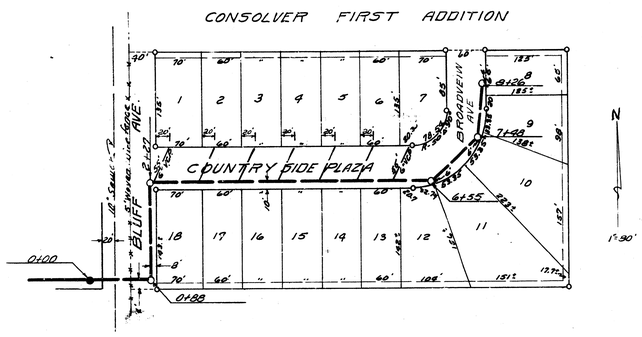


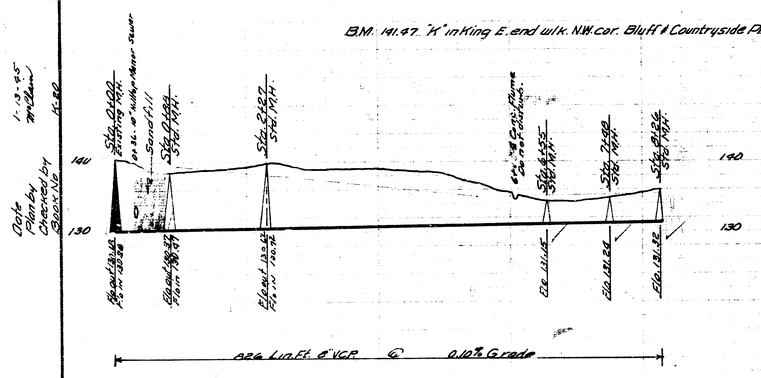

Note- All 6" stubs shall be on 0.20% Grade
Flush all lines & stubs from 0+88 Sta & use excavated material on 8" line for back fill and sand on all 6" stubs

LAT. 67 DC5 S.S. 12
CITY OF WICHITA KANSAS
B.E. SMITH CITY ENGINEER
Proj. No. C-24-85