

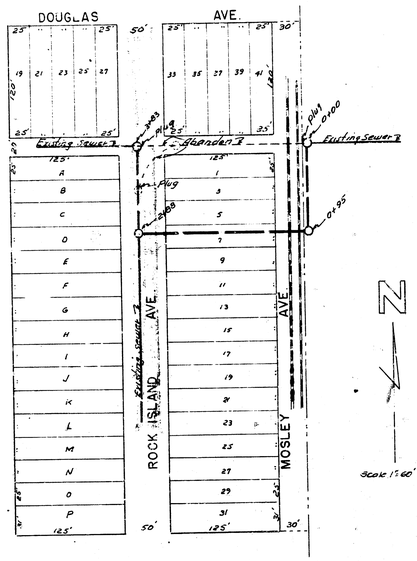


B.M. 108.95 East 1.m MH. (K.G.E.) S.E. corner Washington & Douglas.

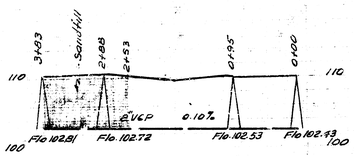

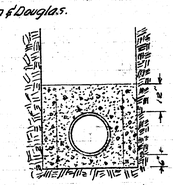


Note:- Field Engineer - Check Flow at Sta 0+00 & 3+83 before setting grade old sewer will have to be exposed at these points to get proper check.

All pipe under RR tracks shall be encased in Concrete to 1' above top of pipe.

RECONSTRUCTION OF PORTION WEST SUB. D S.S.1
CITY OF WICHITA KANSAS
LK. WHITE CITY ENGINEER
Proj. No. C-22-72




8-14-52
L. McClain
R-61 M-25
Date
Drawn by
Checked by
Book No.

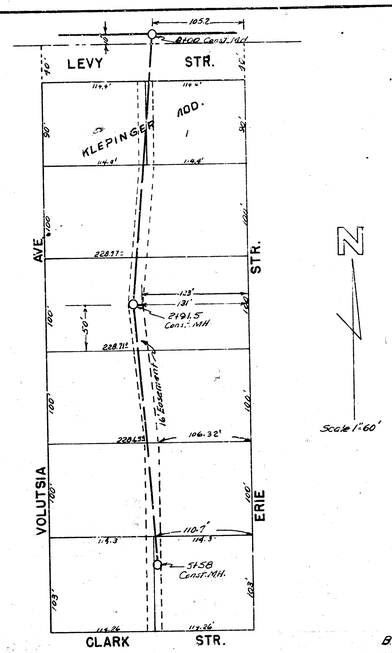

B.M. "M" in Muller fire hyd N.W. cor. Volutsia & Levy El. 100.61

10-9-52
L. McClain
T-6
Date
Drawn by
Checked by
Book No

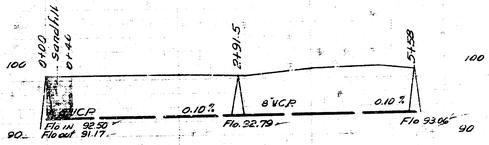

LAT. 5 DRY CREEK SUB-MAIN 2 S.S. #12
CITY OF WICHITA KANSAS
LK WHITE CITY ENGINEER
Proj No. C-21-38

