




NOTE- No trees to be removed west of ℄ of easement

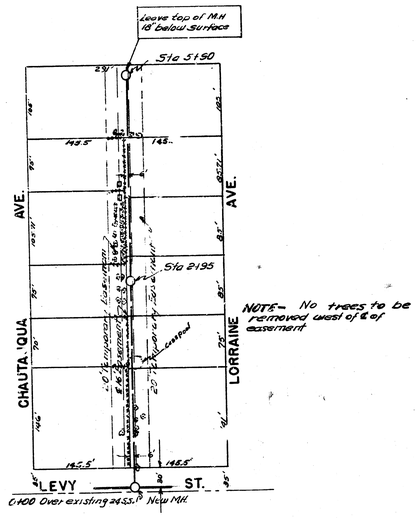


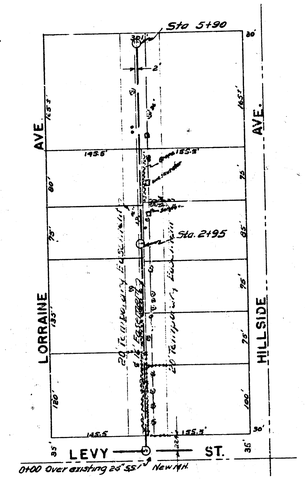

B.M. 100.72 60# Spike in S.W.B. pole #3000
N.E. corner Chautauqua & Levy

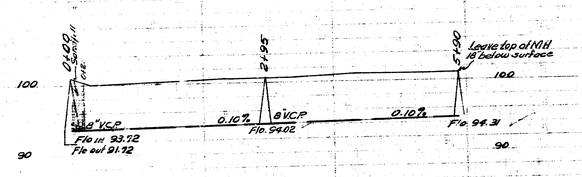

B.M. 100.51. Head 60# Spike SS Tel. pole 100' W. of Hillside N.S. Levy

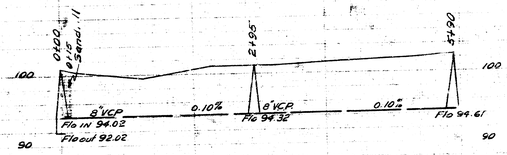

8-11-52
L. McClain
No. 4

Date
Drawn by
Checked by
Book No.

8-11-52
L. McClain
101

Date
Drawn by
Checked by
Book No.

LAT. 16 DC. S-2 S.S. 12
CITY OF WICHITA KANSAS
LK. WHITE CITY ENGINEER
Proj. No. C-22-38

LAT. 17 DC. S-2 S.S. 12
CITY OF WICHITA KANSAS
LK. WHITE CITY ENGINEER
Proj. No. C-22-39