



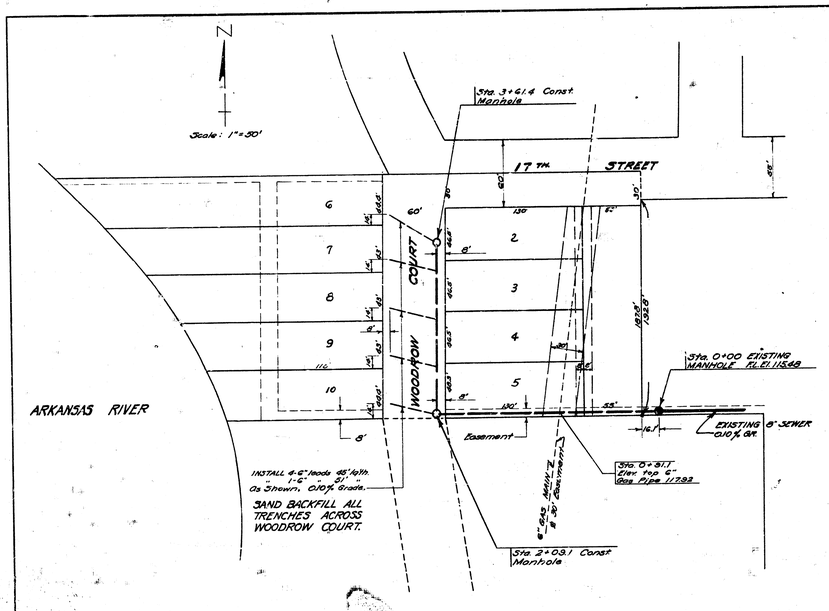


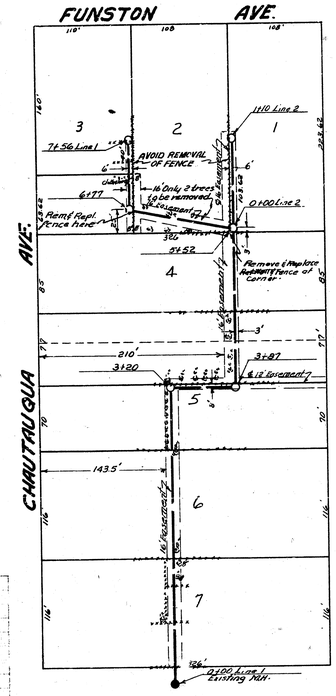


BM. 9946 So. Rim MH 0+00


NOTE: All fence replacement shall match adjoing installation Engineer shall check all trees and verified before payment will be made.

Date 7-31-58
Drawn by L.M.C.
Checked by
Note Book No. 411

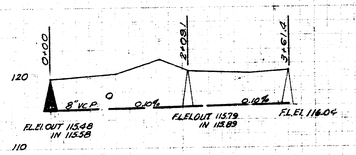

Date 12-28-52
Drawn by McCann
Checked by
Book No. 651

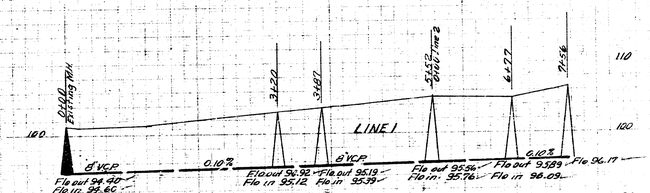

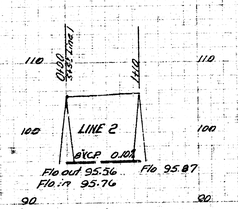

LAT. 2, DIST. R, SS 20
CITY OF WICHITA KANSAS
J.K. WHITE CITY ENGINEER
Proj C-22-17

LAT. 24 DCS 2 SS 12
CITY OF WICHITA. KANSAS
J.K. WHITE CITY ENGINEER
Proj No. C-22-63