
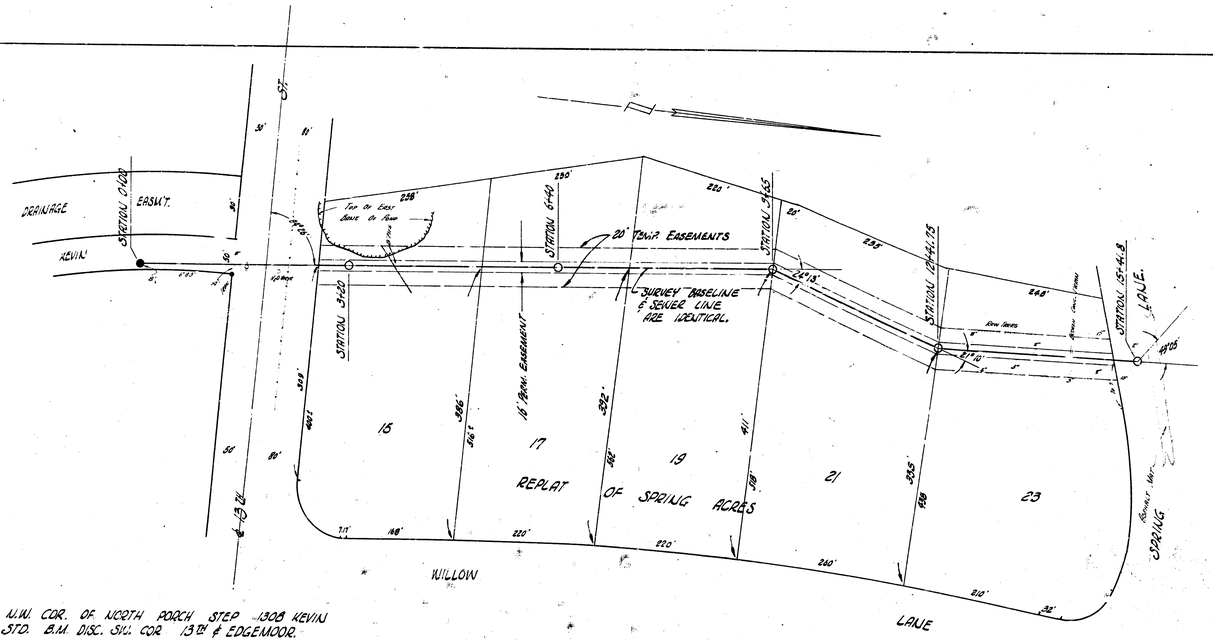


B.M. 205.92 N.W. COR. OF NORTH PORCH STEP 1308 KEVIN
B.M. 210.42 STD. B.M. DISC. SW. COR. 13TH & EDGEMOOR.


PLAN SCALE 1"= 40'
PROFILE SCALE 1"= 40' HOR, 1"= 4' VERT.

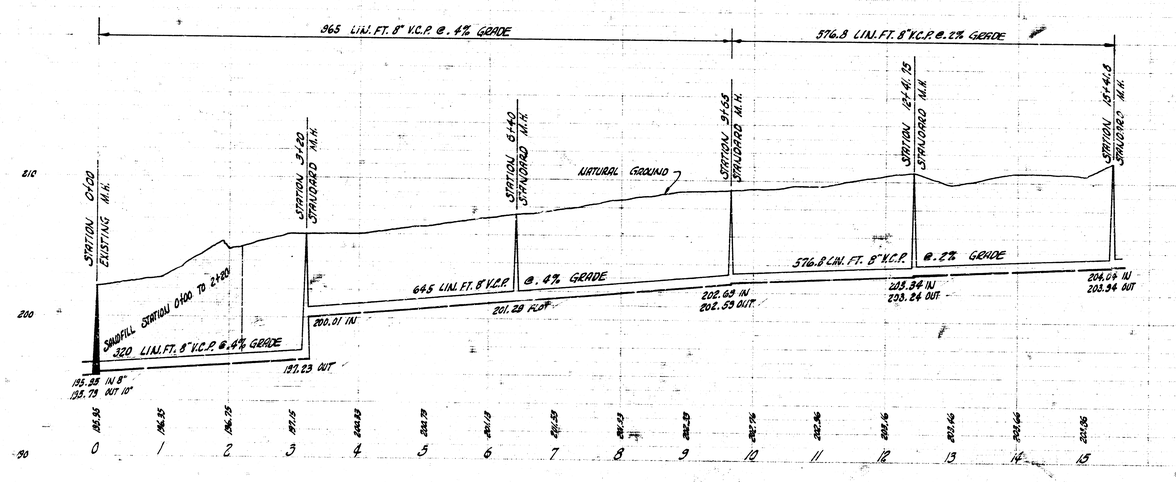


Revised Feb. 23 - 1959

EXT. LAT. 49A D.C.S. #2 SAN. SEWER 12
CITY OF WICHITA, KANSAS
B.E. SMITH, CITY ENGINEER.
PRIVATE JOB. DATE - FEB. 1958

1/2

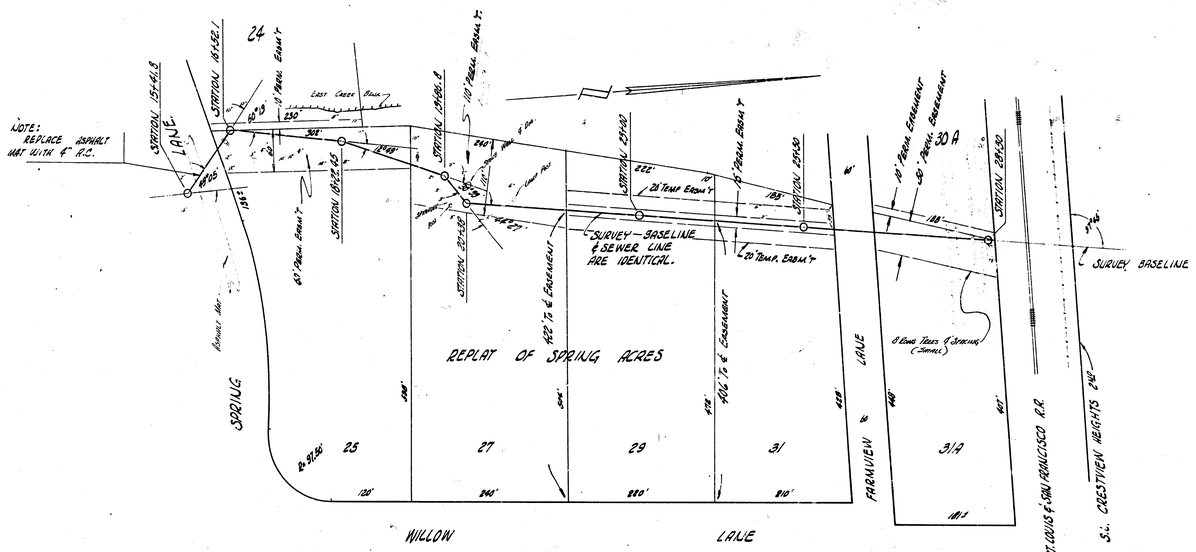

PLAN SCALE 1" = 50'
PROFILE SCALE 1" = 50' HOR. 1" = 4' VERT.

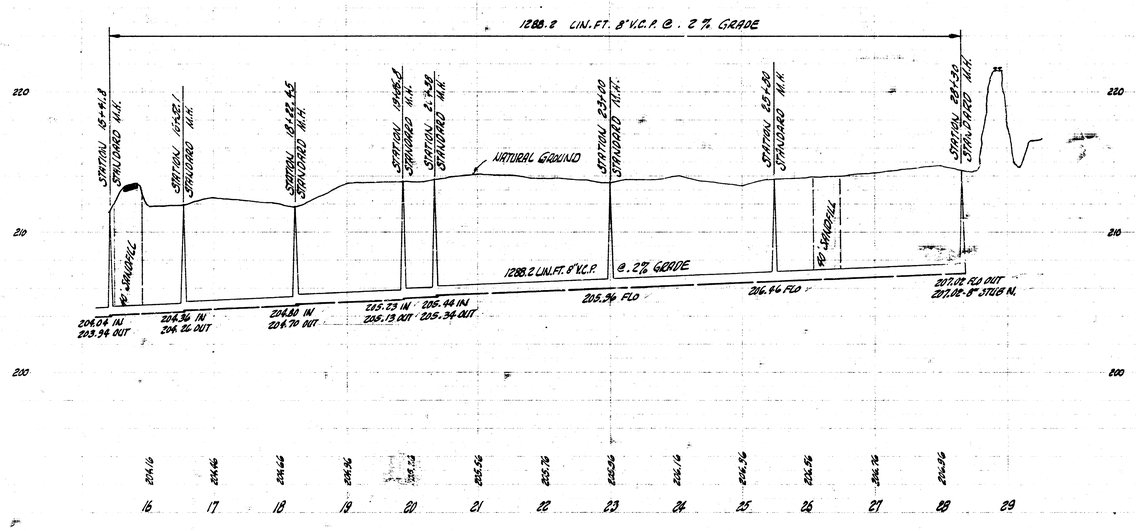

(2/2) EXT. LAT. 43A D.C.S. #2 SAN. SEWER #12
PRIVATE JOB -