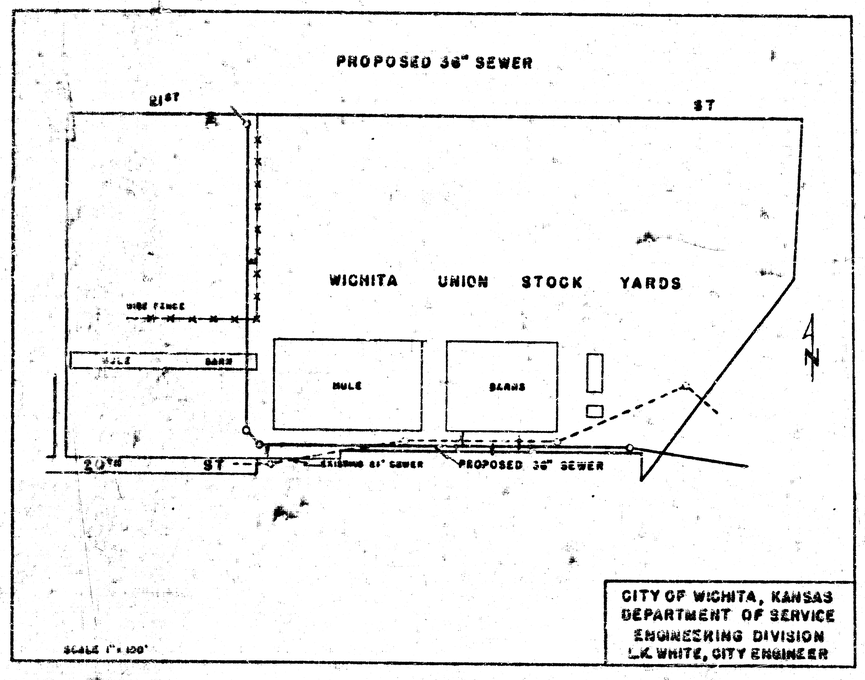
PROPOSED 36" SEWER
21ST
ST
WICHITA UNION STOCK YARDS
WIRE FENCE
MULE BARN
MULE
BARNS
20TH ST
EXISTING 21" SEWER
PROPOSED 36" SEWER
N
CITY OF WICHITA, KANSAS
DEPARTMENT OF SERVICE
ENGINEERING DIVISION
L.K. WHITE, CITY ENGINEER
SCALE 1" = 120'

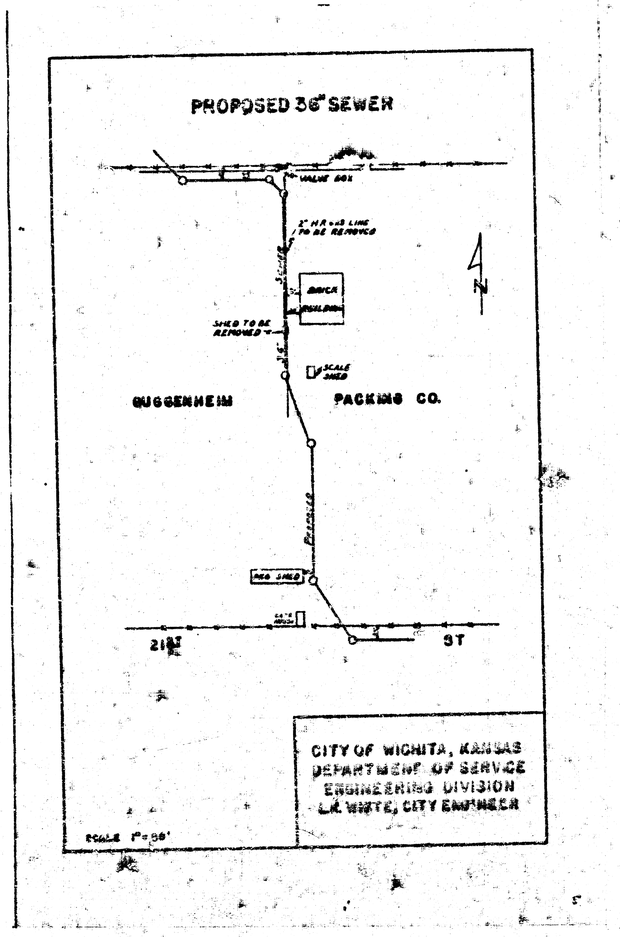
PROPOSED 36" SEWER
VALVE BOX
8" H.P. GAS LINE TO BE REMOVED
BRICK BUILDING
SHED TO BE REMOVED
SCALE SHED
GUGGENHEIM
PACKING CO.
FENCE
WOOD SHED
21ST
ST
N
CITY OF WICHITA, KANSAS
DEPARTMENT OF SERVICE
ENGINEERING DIVISION
L.R. WHITE, CITY ENGINEER
SCALE 1"=50'

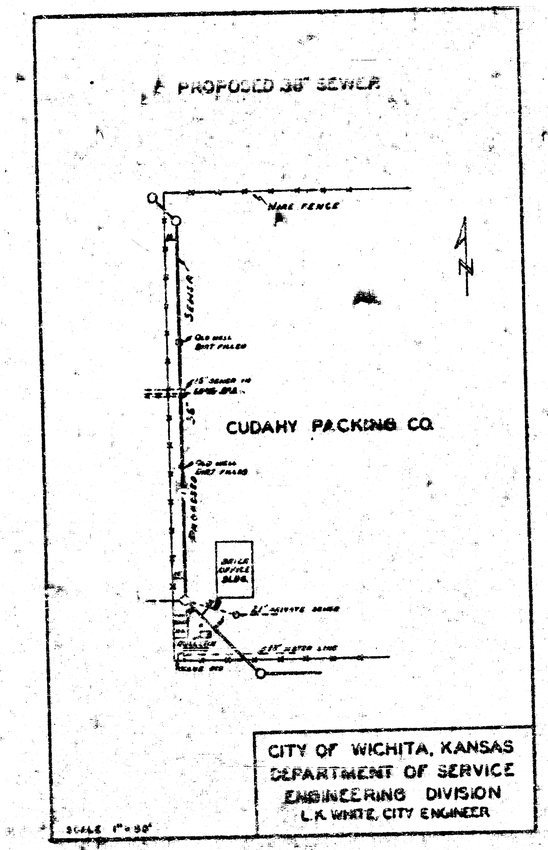
PROPOSED 36" SEWER
WIRE FENCE
SEWER
CUDAHY PACKING CO.
CITY OF WICHITA, KANSAS
DEPARTMENT OF SERVICE
ENGINEERING DIVISION
L.K. WHITE, CITY ENGINEER

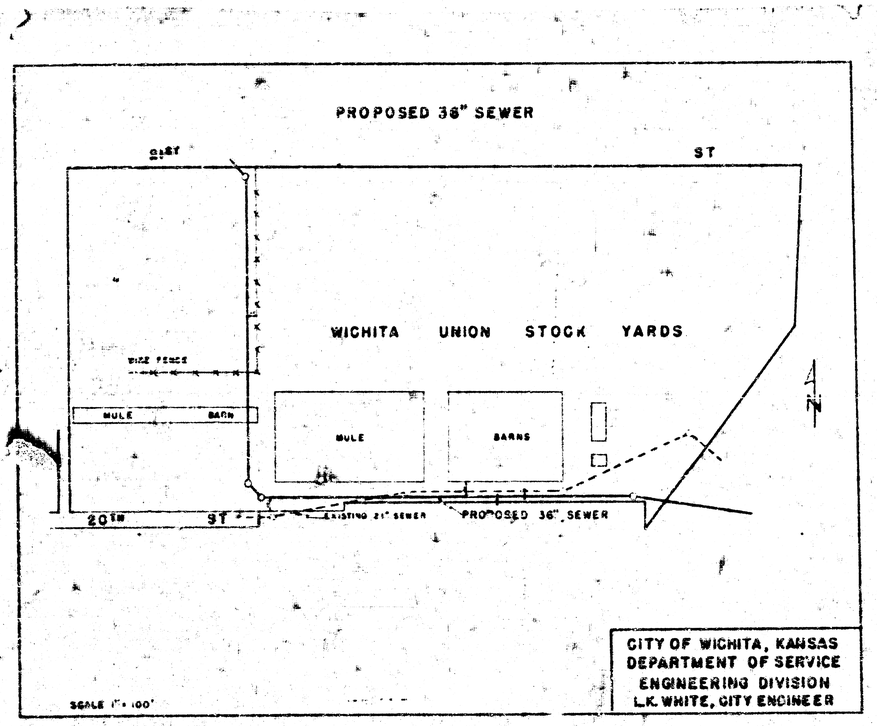
PROPOSED 36" SEWER
ST
WICHITA UNION STOCK YARDS
WIRE FENCE
MULE BARN
MULE
BARNS
N
20TH ST
EXISTING 21" SEWER
PROPOSED 36" SEWER
SCALE 1" = 100'
CITY OF WICHITA, KANSAS
DEPARTMENT OF SERVICE
ENGINEERING DIVISION
L.K. WHITE, CITY ENGINEER

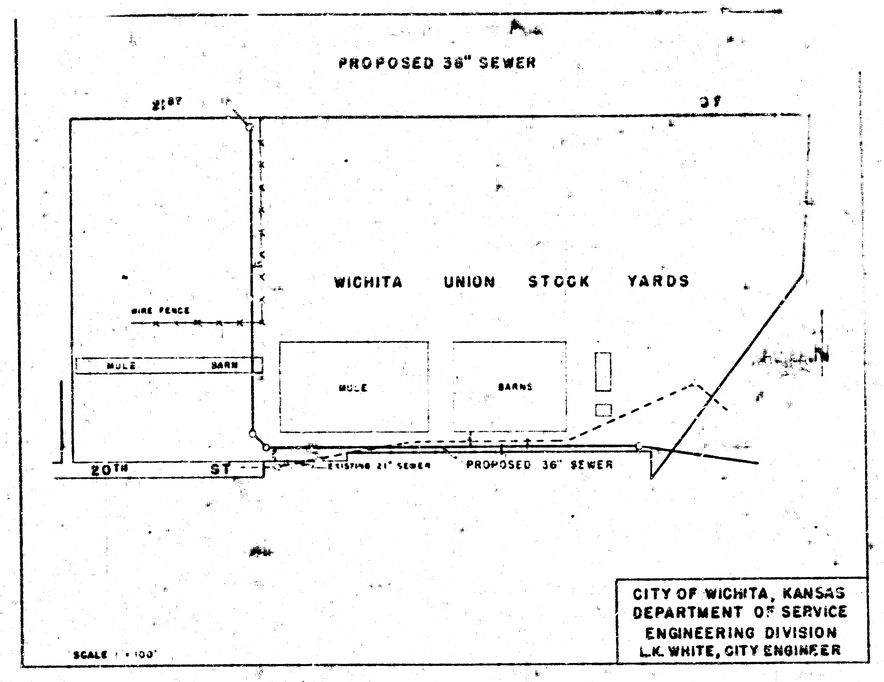
PROPOSED 36" SEWER
21"
36"
WICHITA UNION STOCK YARDS
WIRE FENCE
MULE BARN
MULE
BARNS
20TH ST
EXISTING 21" SEWER
PROPOSED 36" SEWER
N
CITY OF WICHITA, KANSAS
DEPARTMENT OF SERVICE
ENGINEERING DIVISION
L.K. WHITE, CITY ENGINEER
SCALE 1" = 100'