




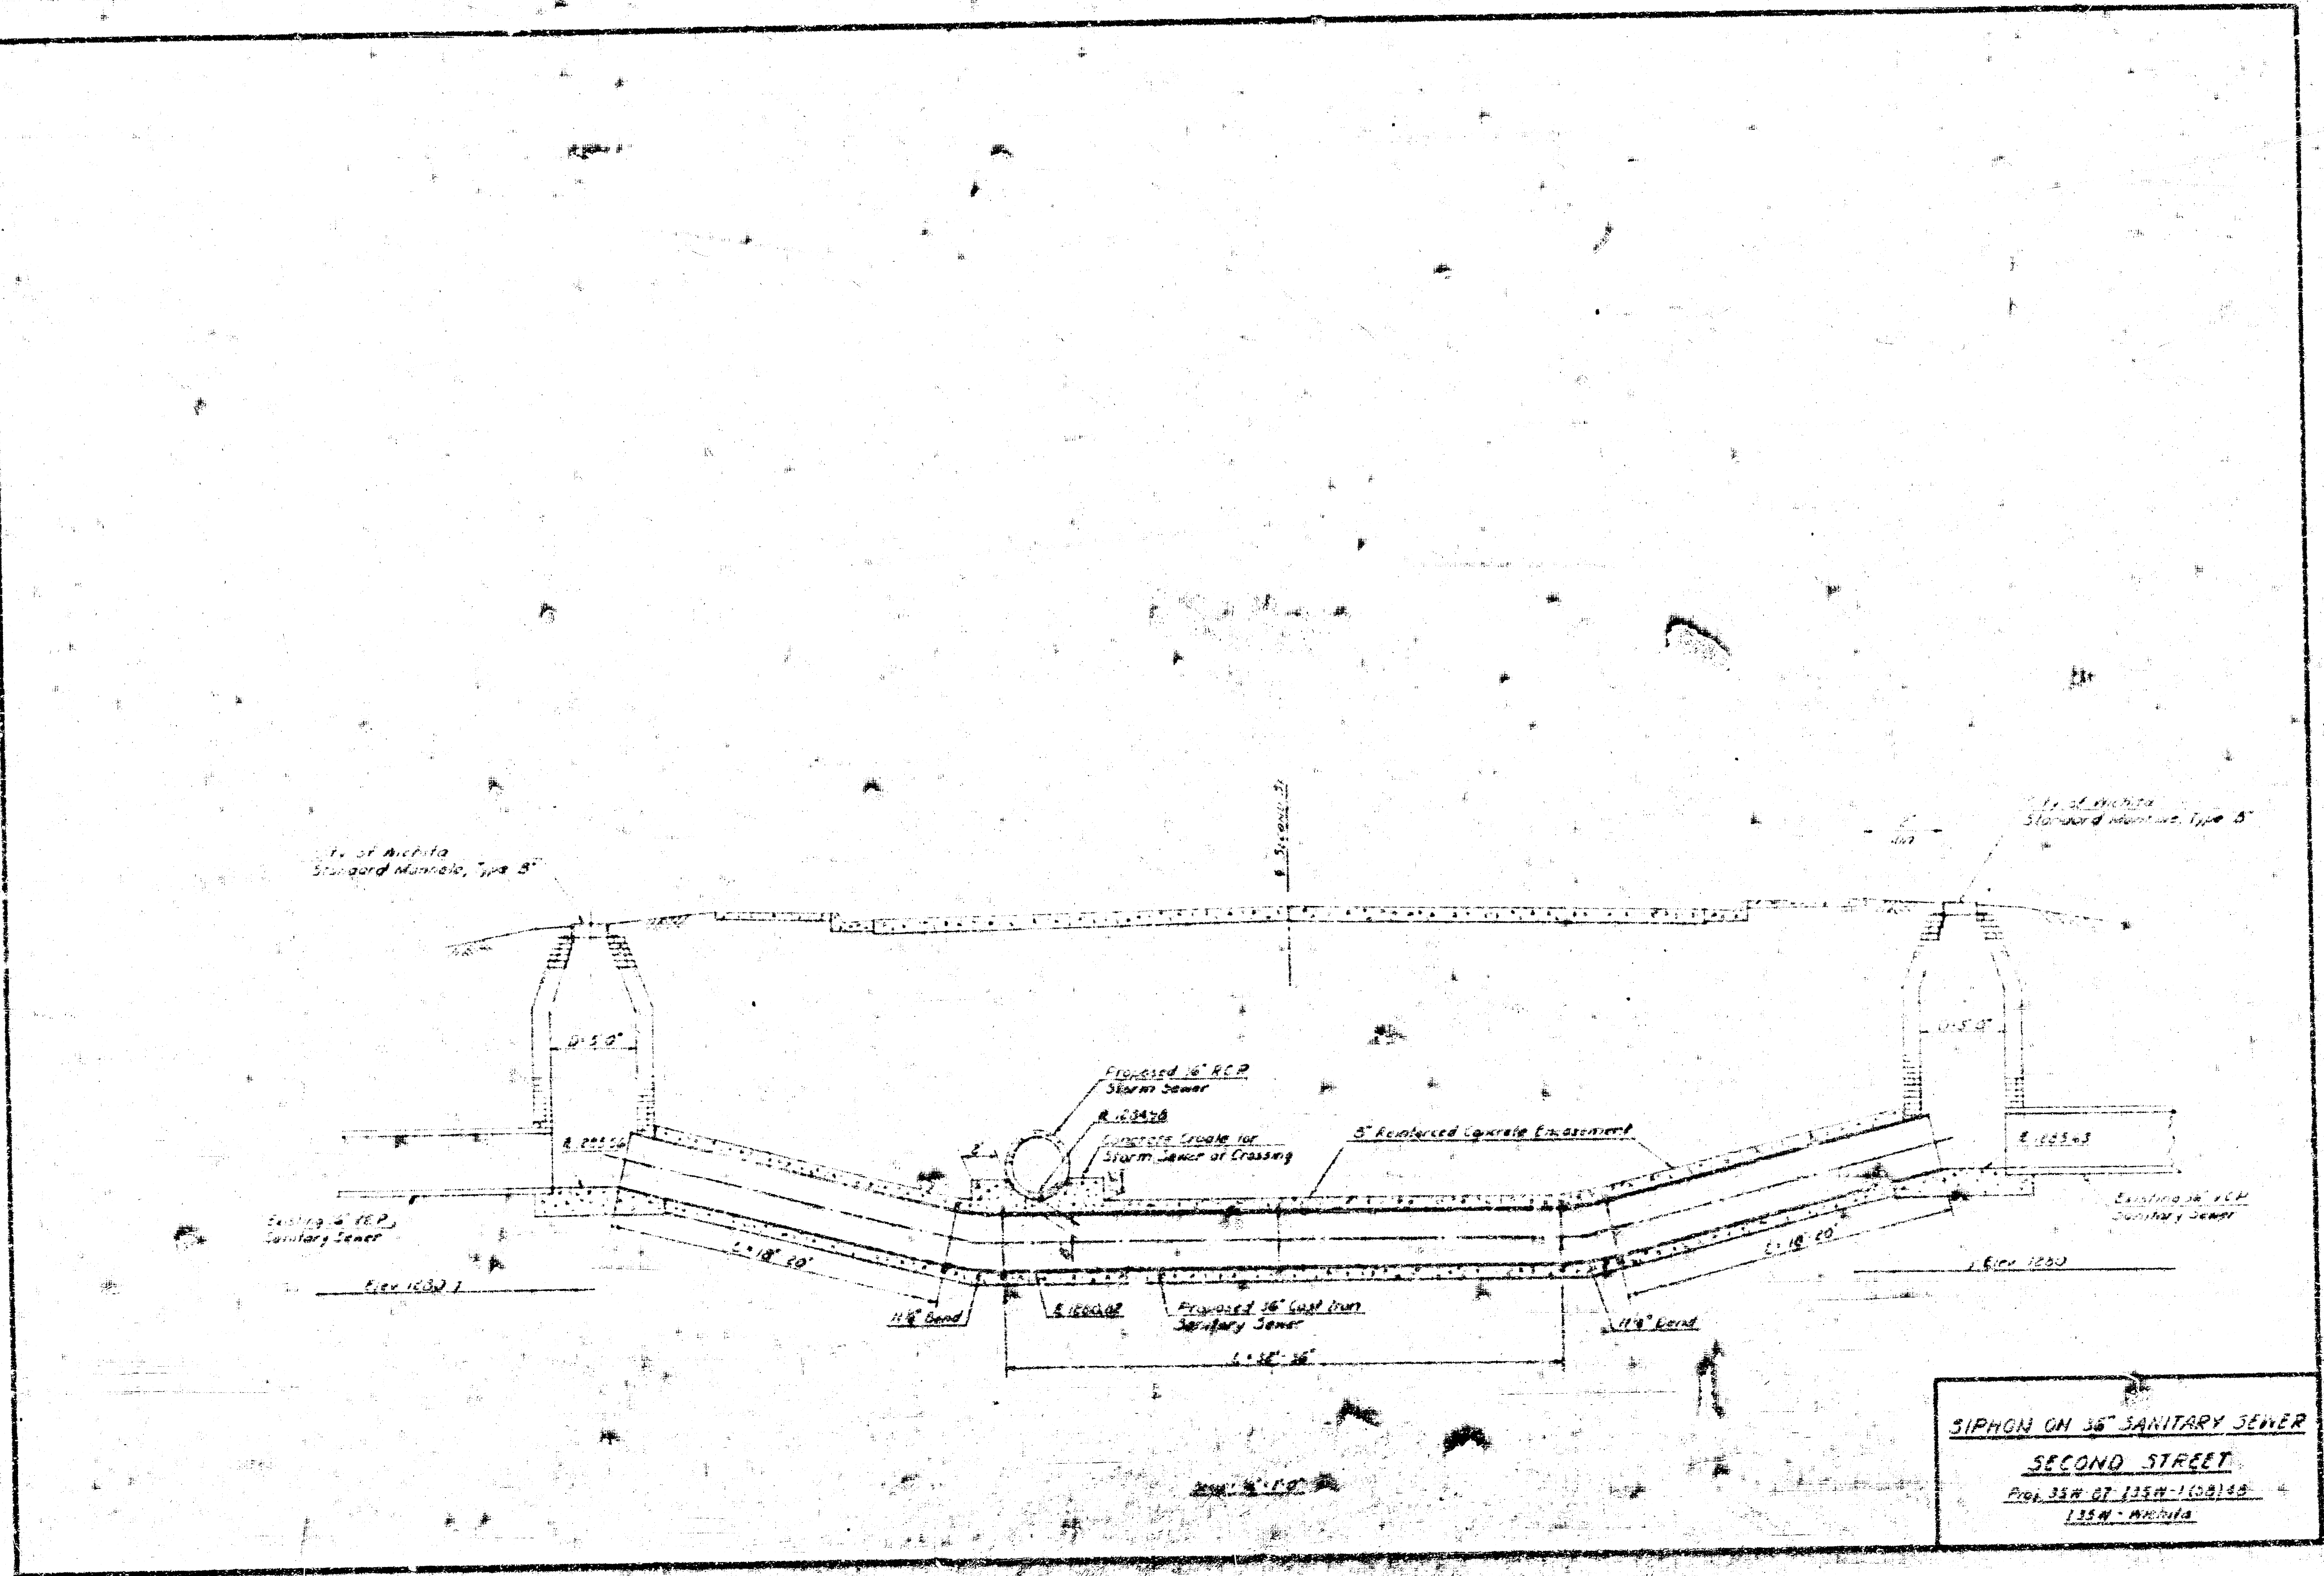

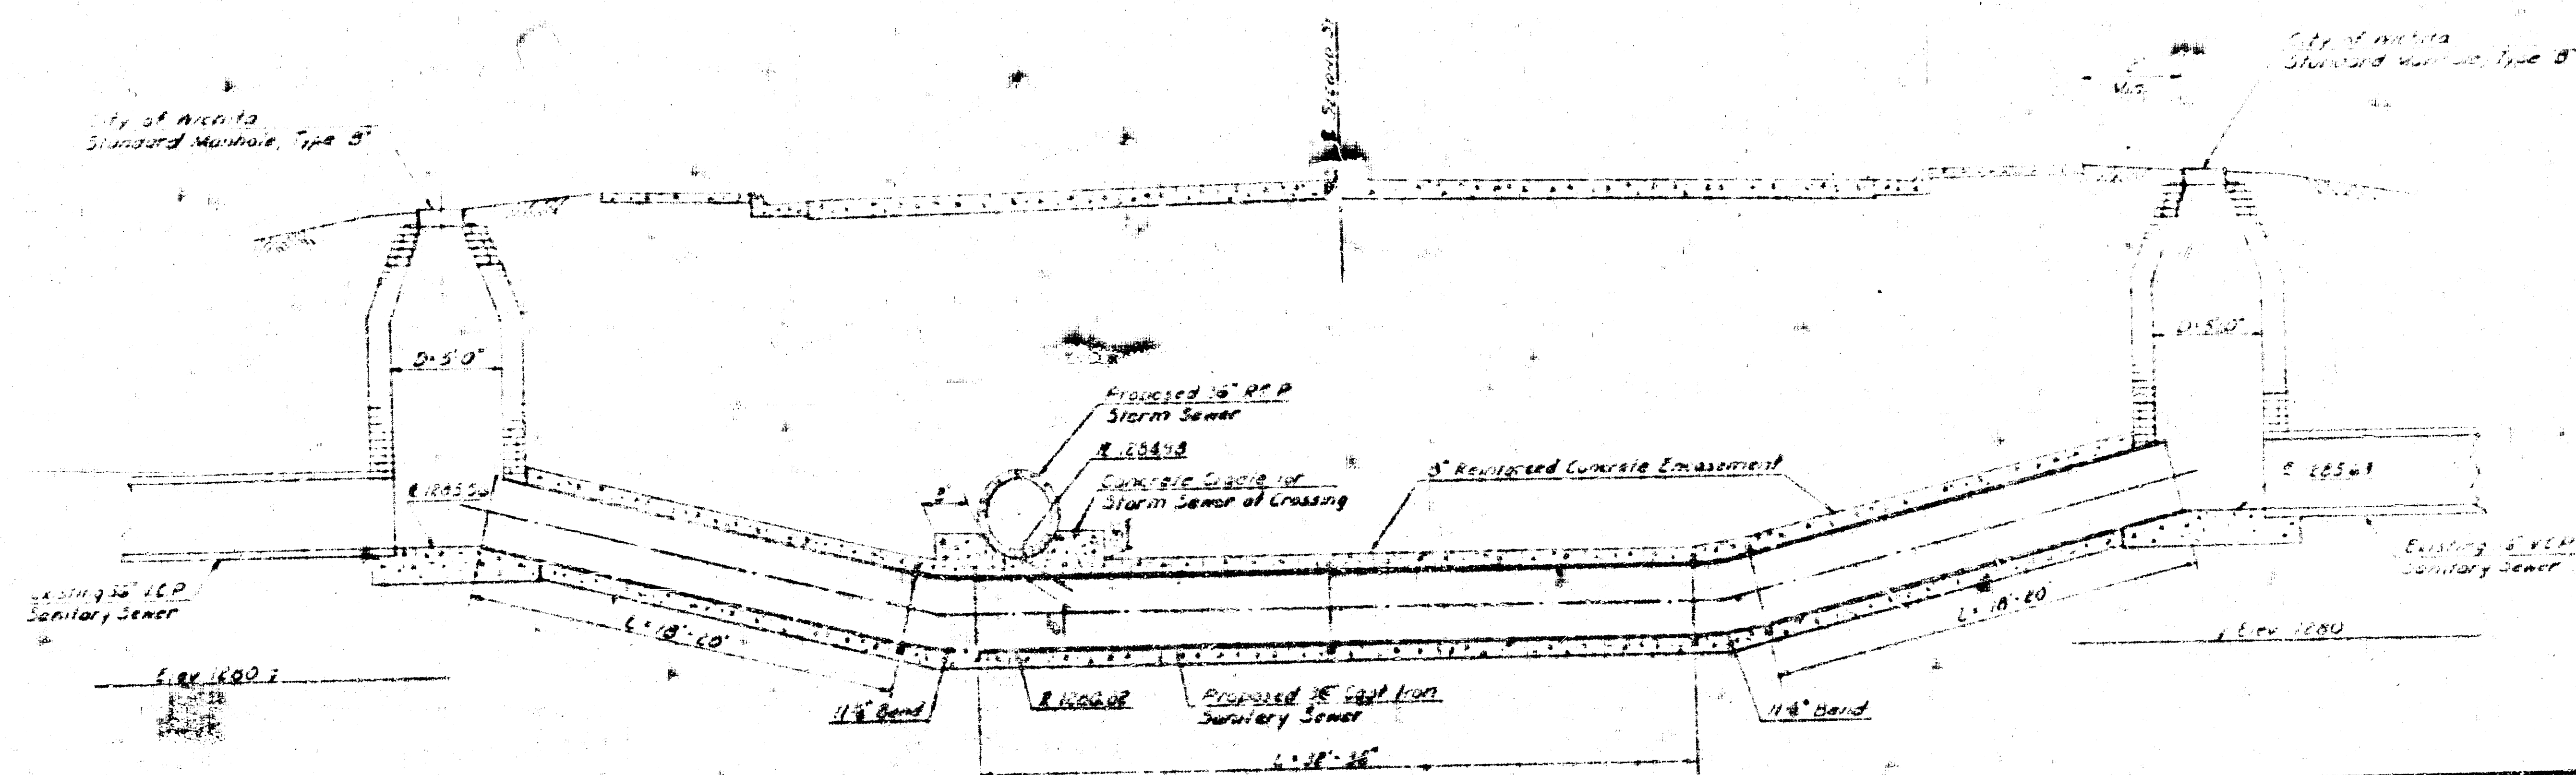

SIPHON ON 36" SANITARY SEWER
 SECOND STREET
 Proj. 33W-87-115M-1108148
 135W - WICHITA

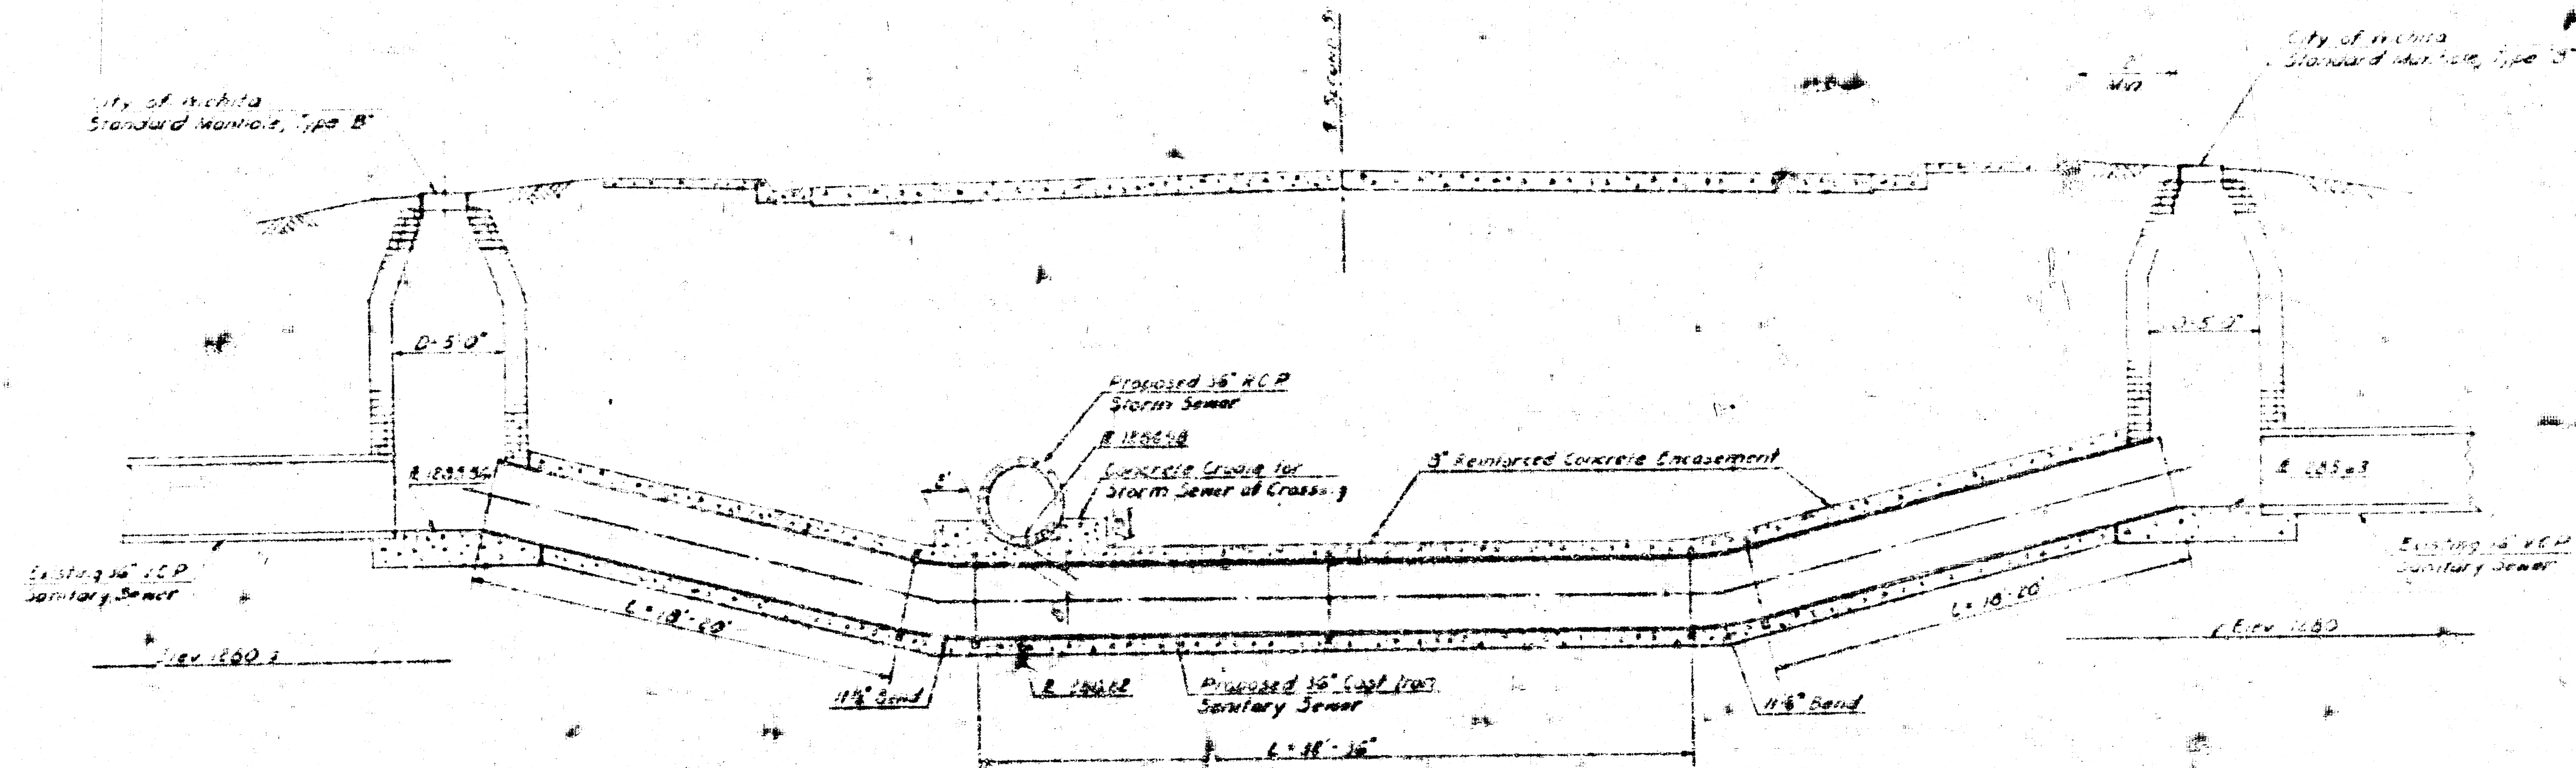

SIPHON ON 36" SANITARY SEWER
 SECOND STREET
 Proj. 35N-07 135M-1(30)48
 135M - Wichita

Scale 1" = 1'-0"

