




LAT. M
DIST. 6
S.S. #12

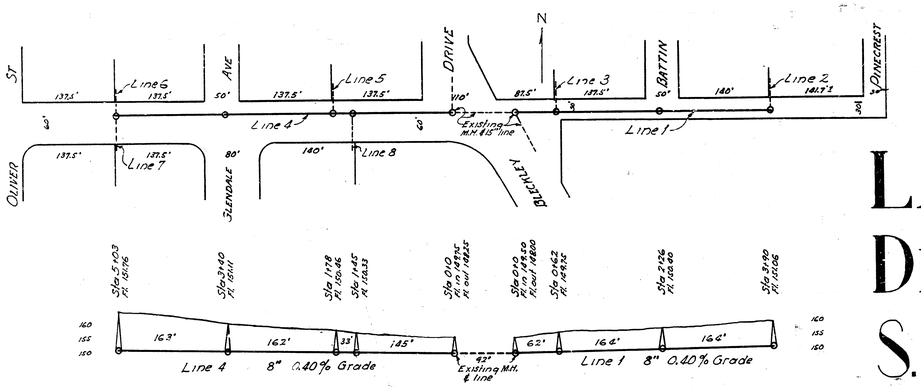


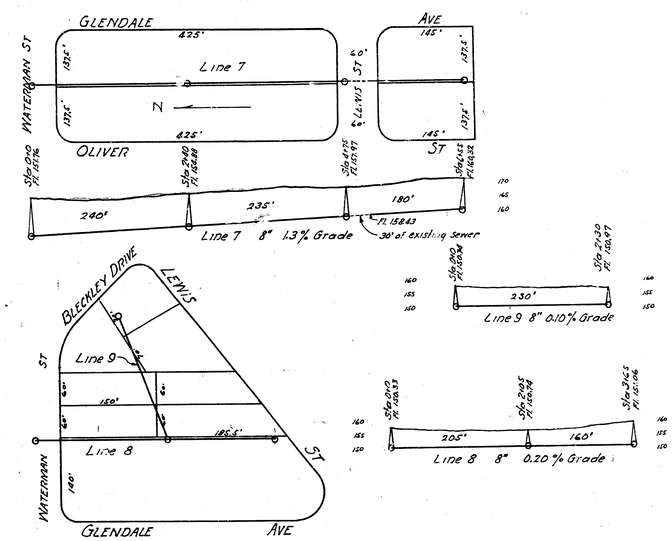

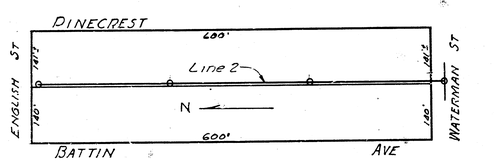


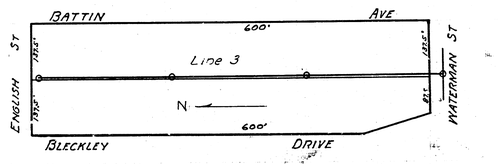

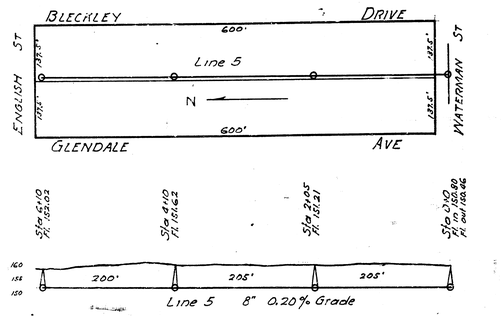

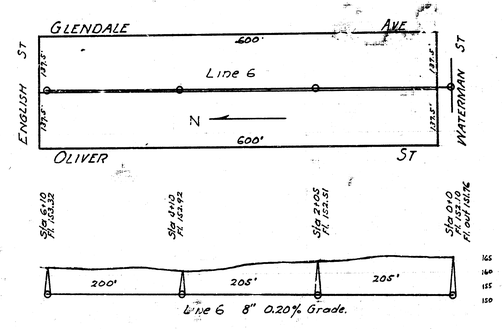

B.M. Elev. 156.07 Top of Mon N.W. Cor Waterman & Bleckley Drive.
" " 162.67 Iron-End of radius W. S.W. Glendale & Waterman

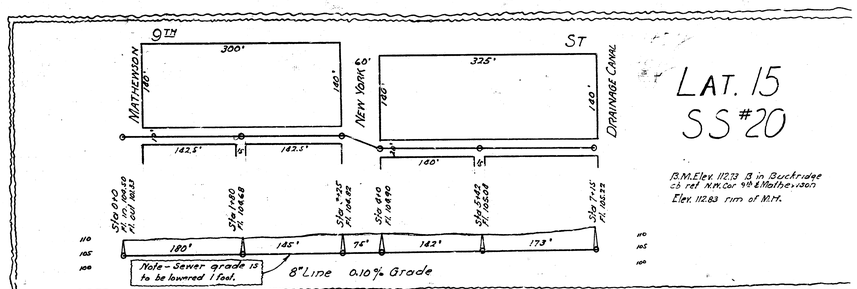

LAT. 15
S.S. #20

B.M. Elev. 117.33 B in Buckridge c.b. at N.W. Cor. 9th & Mathenson
Elev. 117.83 rim of M.H.

B.M. Elev. 119.83 B in So. Blake clr walk South S.W. Cor.
Elev. 118.95 on S. rim of M.H. @ 14th St.

LAT. Q
DIST. R.
S.S. #20.

