

LAT X DIST E, S.S.#12

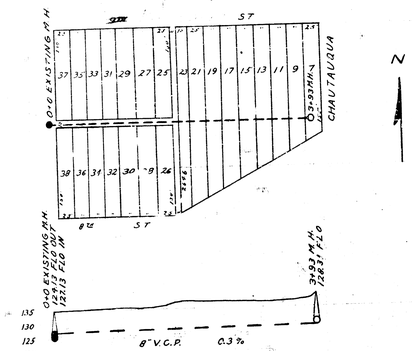


B.M. 138.67 N.E. COR. WALK IN FRONT OF HOUSE, S.E. COR. MOSSMAN + CHAUTAUQUA.

LAT 8 DIST 6 S.S.#12

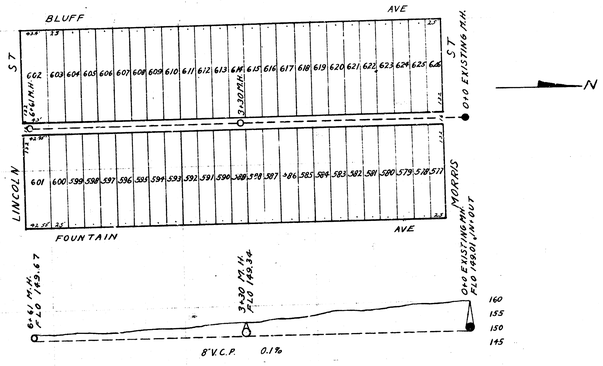


B.M. 149.14 "G" IN GLOBE E.S. BROADVIEW + N.S. LINCOLN
B.M. 159.51 W.R.M.H. STA 0+0

LAT 9 DIST 6 S.S.#12

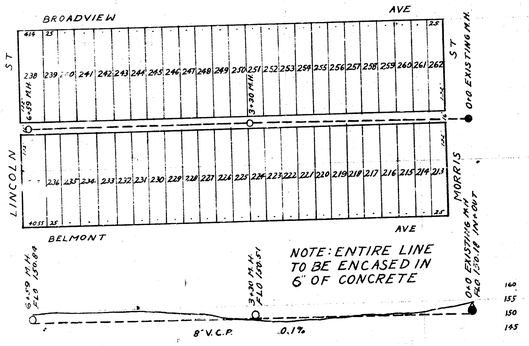

B.M. 153.98 W. RIM M.H. STA 0+0
B.M. 149.14 "G" IN GLOBE E.S. BROADVIEW + N. Cl. LINCOLN.

LAT 27 S.S.#20

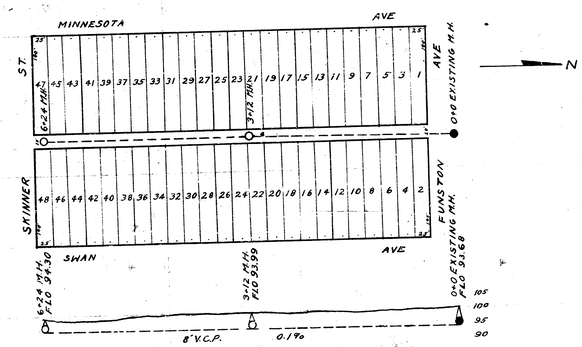

B.M. 99.68 WEST RIM M.H. STA 0+0
B.M. 101.70 S.E. COR CONC. FOUNDATION, HO. ON 2ND N. OF SKINNER N.S. MINNESOTA

DEPARTMENT OF PUBLIC SERVICE
ENGINEERING DIVISION
CITY OF WICHITA, KANSAS
L.K. WHITE CITY ENGINEER
OCT. 1946