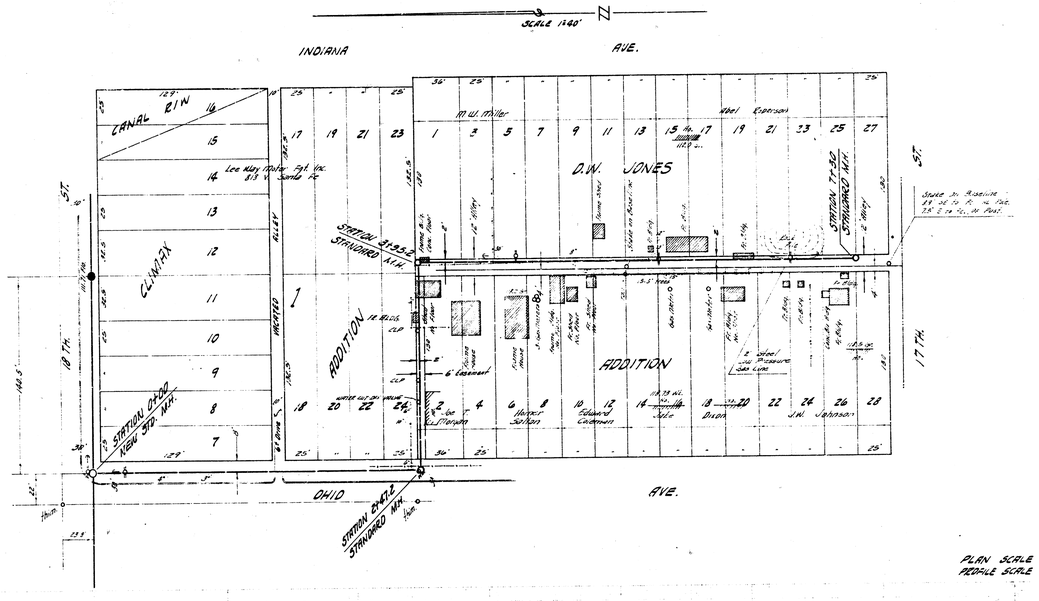


S.M. 119.00 SE COR. INT. ⊃, W.L. SE COR. 17TH & OHIO

PLAN SCALE 1"=60'
PROFILE SCALE 1"=40' HOR, 1"=4 VERTICAL

LATERAL 43 SANITARY SEWER ZO
CITY OF WICHITA, KANSAS
B.E. SMITH CITY ENGINEER
PROJ. NO. C09-1 DATE - MARCH, 1959

JAMES H. TANDY 2012 REGISTERED LAND SURVEYOR

406 REGISTERED ENGINEER

8 4 1 · 2