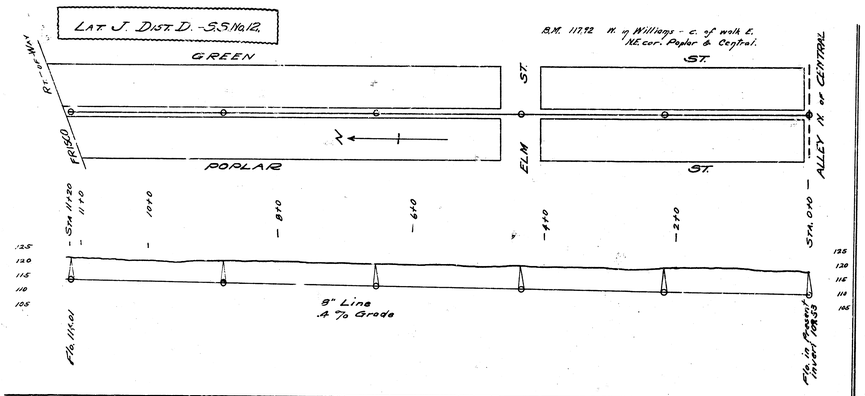
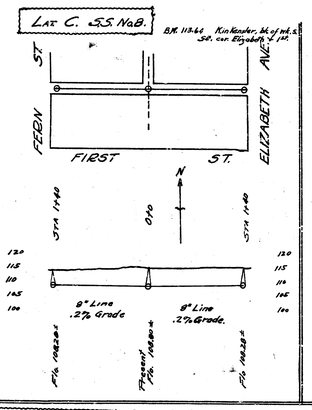
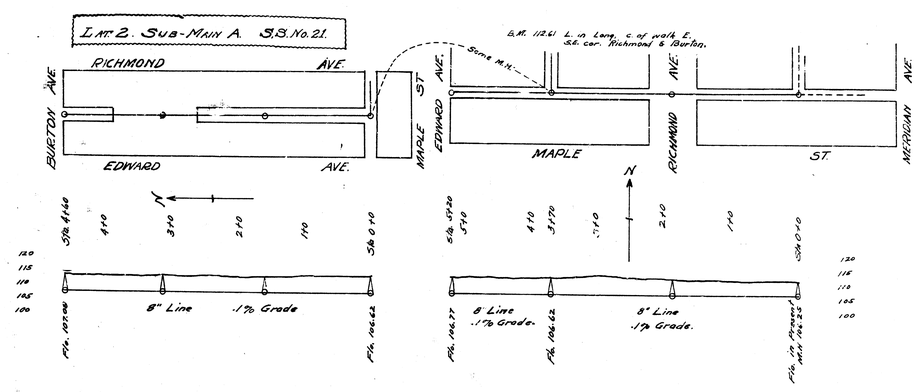
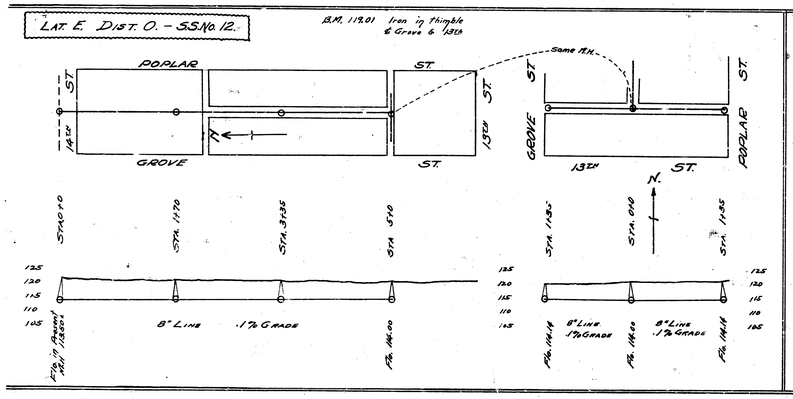
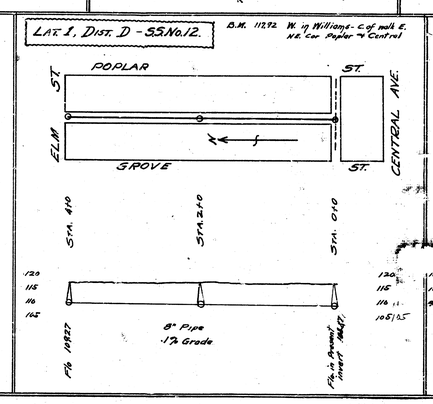
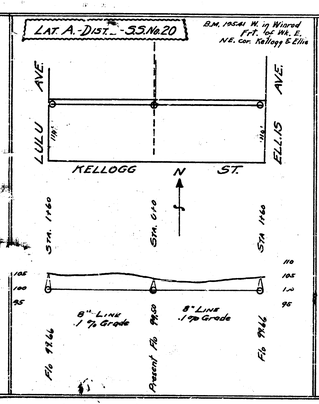

LAT. J. DIST. D. - SS No 12.
B.M. 117.72 W. in Williams - c. of walk E. NE cor. Poplar & Central.
GREEN ST.
POPLAR ST.
ELM ST.
ALLEY N. or CENTRAL
FIRST
R.R. 1st Main
Sta. 11+20
1+10
10+10
8+10
6+10
4+10
2+10
Sta. 0+10
8" Line .4 % Grade
Fls. 111.01
Fls. in Present Invert 108.33

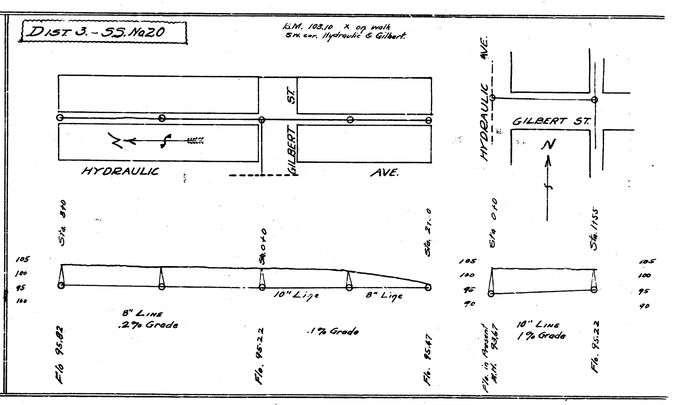

LAT. C. SS No 8.
B.M. 113.44 Kirkwater, W. of pt. of St. cor. Elizabeth & 1st.
FERN ST.
FIRST ST.
ELIZABETH AVE.
Sta. 1+40
0+0
Sta. 1+40
8" Line .2% Grade
8" Line .2% Grade.
Present Fls. 108.04
Fls. 108.24
Fls. 108.24

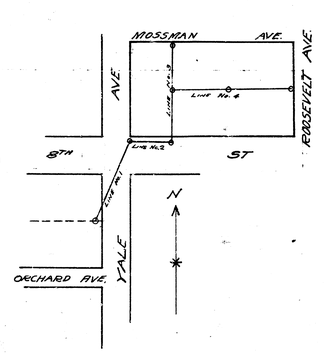

LAT. 2. SUB-MAIN A. SS No 21.
B.M. 112.61 L. in Lamp, c. of walk E. S.E. cor. Richmond & Burton.
Stone M.H.
BURTON AVE.
RICHMOND AVE.
EDWARD AVE.
MAPLE ST.
MAPLE AVE.
RICHMOND AVE.
MERIDIAN AVE.
Sta. 4+40
4+0
3+0
2+0
1+0
Sta. 0+0
Sta. 4+20
3+0
4+0
3+70
2+0
1+0
Sta. 0+0
8" Line .1% Grade
Fls. 102.08
Fls. 106.62
Fls. 106.77
8" Line .1% Grade.
Fls. 106.62
8" Line .1% Grade.
Fls. in Present Invert 104.22

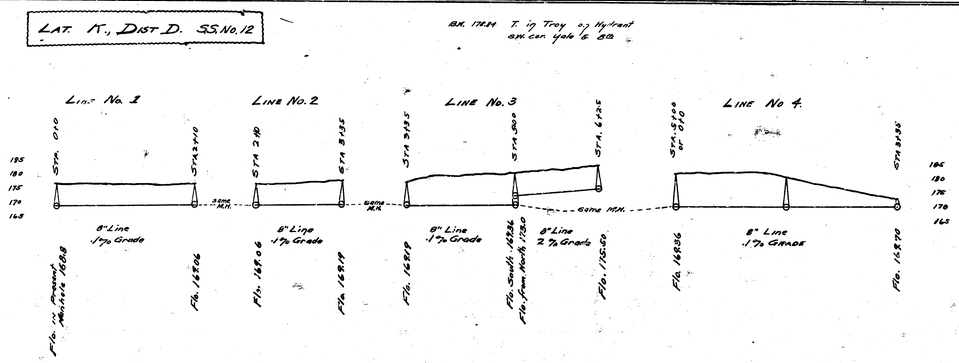

LAT. E. DIST. O. - SS No 12.
B.M. 119.01 Iron in Thimble & Grave & 13th
POPLAR ST.
GROVE ST.
14th Ave.
13th ST.
Same M.H.
GROVE ST.
13th ST.
POPLAR ST.
N.
Sta. 0+10
Sta. 1+70
Sta. 3+35
Sta. 5+10
Sta. 1+85
Sta. 0+0
Sta. 1+35
8" Line .1% Grade
8" Line .1% Grade
8" Line .1% Grade
Fls. in Present Invert 113.01
Fls. 114.14
Fls. 114.00
Fls. 114.14
Fls. in Present Invert 112.81


LAT. I, DIST. D - SS No 12.
B.M. 112.92 W. in Williams - c. of walk E. N.E. cor. Poplar & Central
POPLAR ST.
ELM ST.
GROVE ST.
CENTRAL AVE.
Sta. 4+10
Sta. 2+40
Sta. 0+10
8" Pipe .1% Grade
Fls. 109.27
Fls. in Present Invert 108.47


LAT. A. DIST. - SS No 20
B.M. 106.61 W. in Wizard F.H. cor. Wk. E. N.E. cor. Kellogg & Ellis
LULU AVE.
ELLIS AVE.
KELLOGG ST.
N
Sta. 1+60
Sta. 0+0
Sta. 1+60
8" Line .1% Grade
8" Line .1% Grade
Fls. 97.46
Present Fls. 96.60
Fls. 97.46


DIST 3. - SS No 20
L.M. 103.10 X. in walk S.W. cor. Hydraulic & Gilbert.
HYDRAULIC ST.
GILBERT AVE.
HYDRAULIC AVE.
GILBERT ST.
N
Sta. 4+0
Sta. 2+0
Sta. 0+0
Sta. 0+0
Sta. 1+55
8" Line .2% Grade
10" Line
8" Line
10" Line .1% Grade
Fls. 95.82
Fls. 96.22
Fls. 95.67
Fls. in Present Invert 95.42
Fls. 95.32


MOSSMAN AVE.
ROOSEVELT AVE.
8TH ST.
YALE AVE.
ORCHARD AVE.
Line No. 1
Line No. 2
Line No. 3
Line No. 4
N


LAT. K., DIST. D. SS No 12.
B.M. 174.84 T. in Troy o/g Hydrant S.W. cor. Yale & 8th
Line No. 1
Line No. 2
Line No. 3
Line No 4
Sta. 0+0
Sta. 3+40
Sta. 2+40
Sta. 8+35
Sta. 3+85
Sta. 6+25
Sta. 5+20 or 0+0
Sta. 8+35
Same M.H.
Same M.H.
Same M.H.
8" Line .1% Grade
8" Line .1% Grade
8" Line .1% Grade
8" Line 2 % Grade
8" Line .1% Grade
Fls. in Present 168.88
Fls. 168.06
Fls. 168.06
Fls. 168.19
Fls. 168.19
Fls. South 167.86 Fls. from North 173.30
Fls. 165.50
Fls. 168.36
Fls. 168.70