
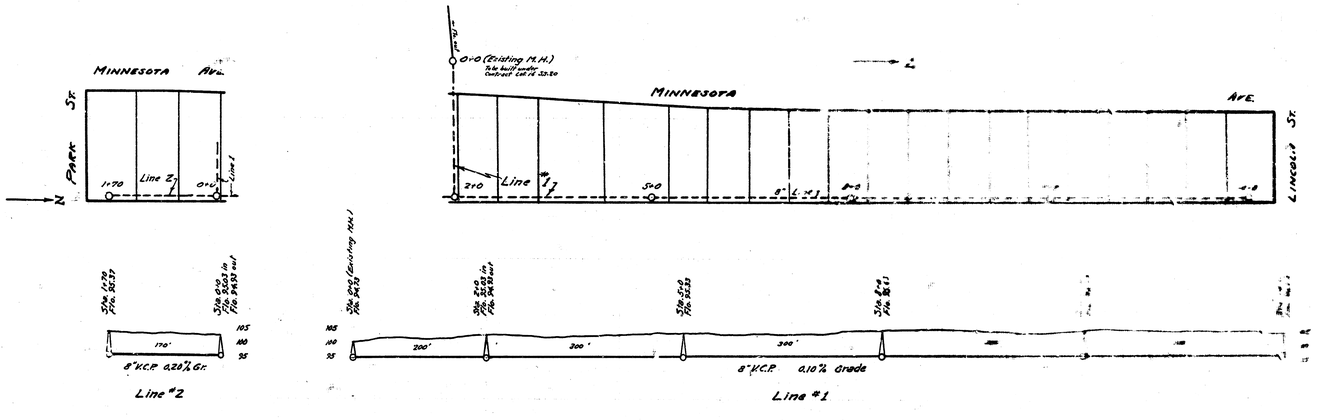



Line #2 Line #1

LAT. 17. S.S. 20

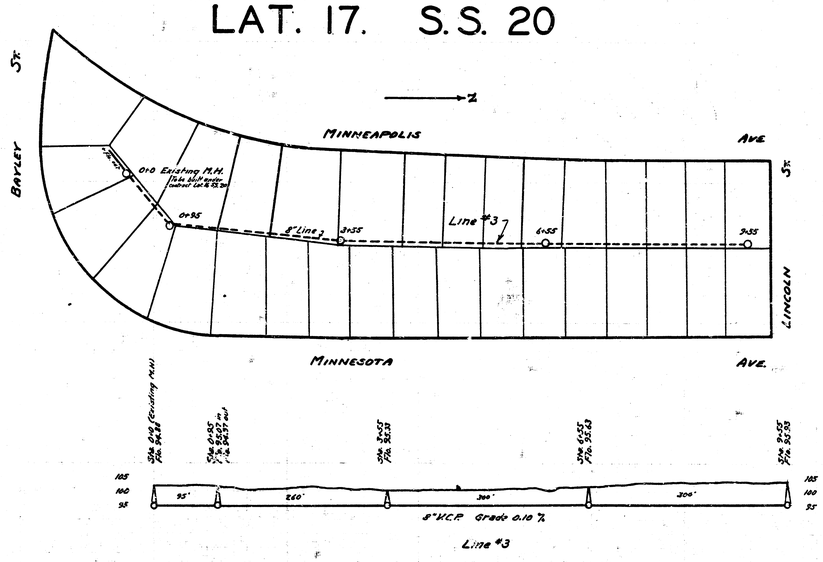

B.M. Elev. 101.03 Iron N.E. cor. Lot 15 Blk. 6

ENGINEERING DEPARTMENT
CITY OF WICHITA, KANSAS
P.L. BROCKWAY CITY ENGINEER
SEPT. 1938 De. BY Gwf

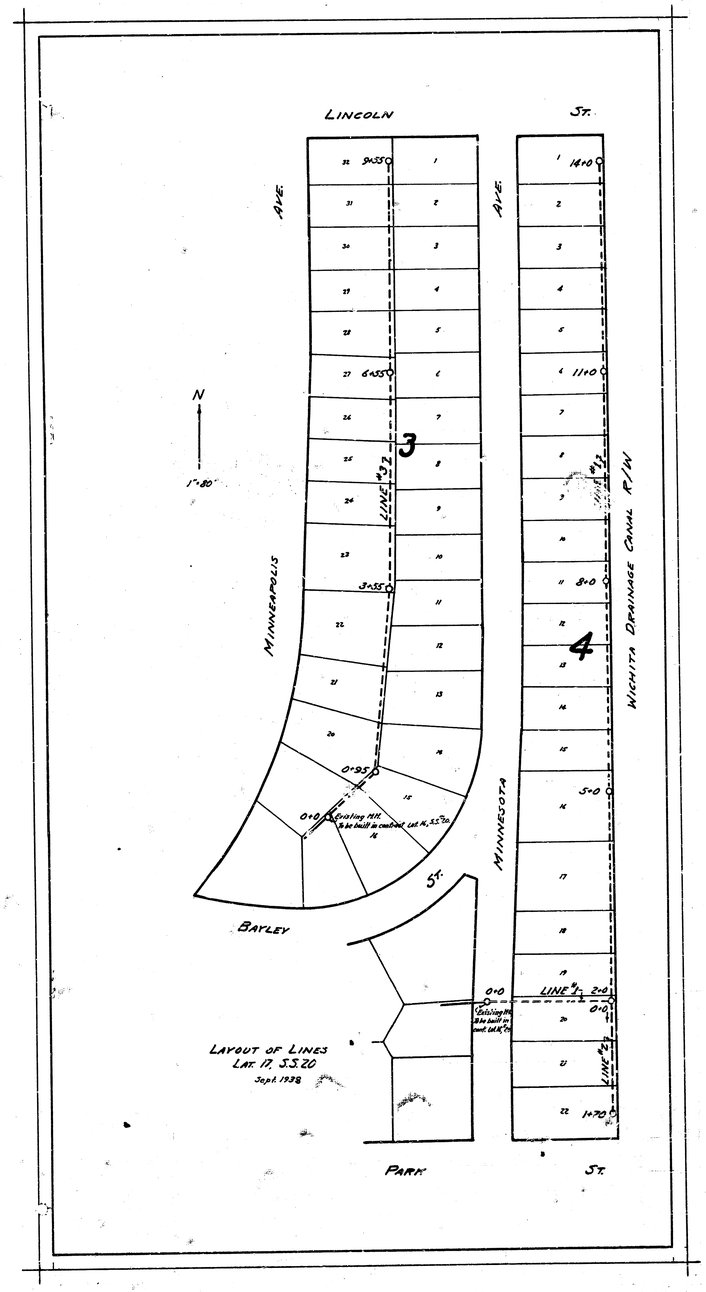
LINCOLN
ST.
AVE.
AVE.
N
1"=80'
3
4
LINE "32"
LINE "42"
MINNEAPOLIS
MINNESOTA
WICHITA DRAINAGE CANAL R/W
9+55
6+55
3+55
0+95
0+0
Existing MH. to be built in conduit Lot 14, S.S.20.
14
5+0
11+0
8+0
14+0
1+0
2+0
LINE "1" 2+0
0+0
Existing MH. to be built in conduit Lot 14, S.S.20.
5+0
BAYLEY
PARK
5T.
LAYOUT OF LINES
LOT 17, S.S.20
Sept. 1938