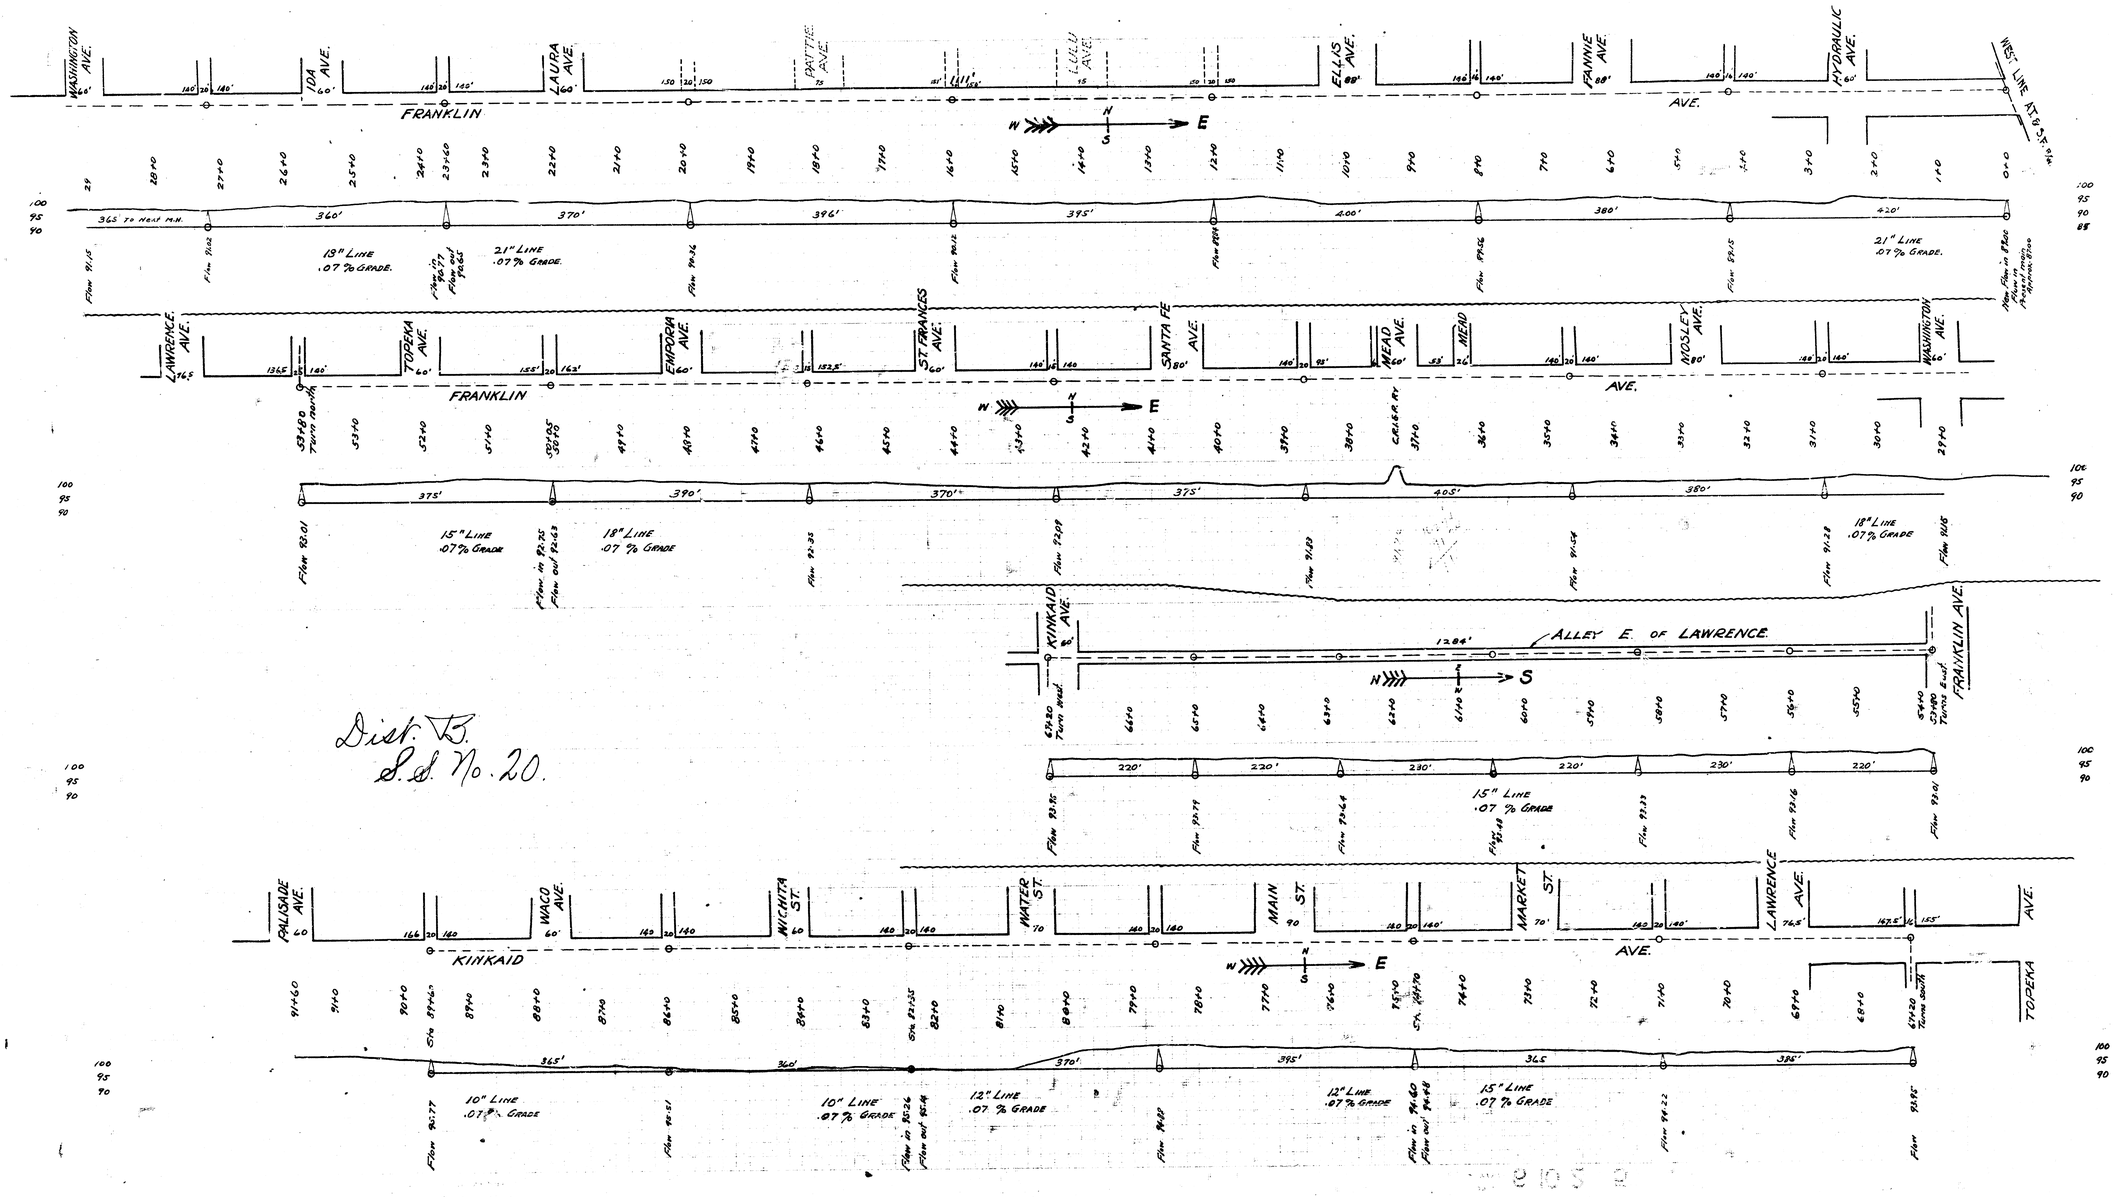
WASHINGTON AVE.
IDA AVE.
LAURA AVE.
PATTIE AVE.
LULU AVE.
ELLIS AVE.
FANNIE AVE.
HYDRAULIC AVE.
WEST LINE AT 6°35' E
FRANKLIN AVE.
18" LINE .07% GRADE
21" LINE .07% GRADE
LAWRENCE AVE.
TOPEKA AVE.
EMPORIA AVE.
ST. FRANCES AVE.
SANTA FE AVE.
MEAD AVE.
MEAD
MOSLEY AVE.
15" LINE .07% GRADE
18" LINE .07% GRADE
KINKAID AVE.
ALLEY E. OF LAWRENCE
FRANKLIN AVE.
Dist. 5.
S.S. No. 20.
PALISADE AVE.
WACO AVE.
WICHITA ST.
WATER ST.
MAIN ST.
MARKET ST.
LAWRENCE AVE.
KINKAID AVE.
TOPEKA AVE.
10" LINE .07% GRADE
12" LINE .07% GRADE
15" LINE .07% GRADE