

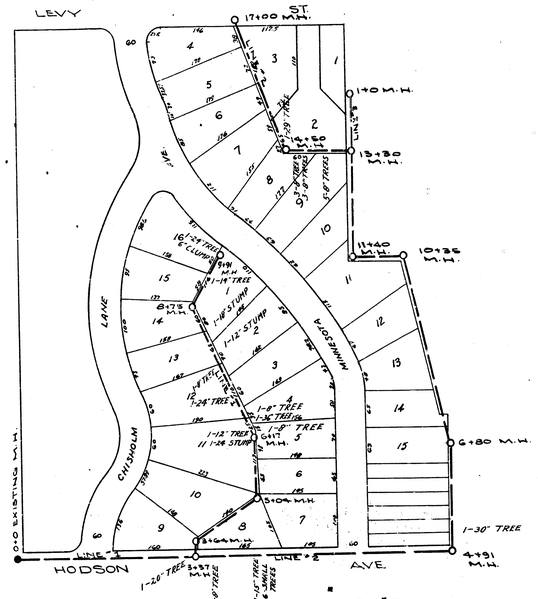


LAT X, DIST. B, S.S. #20

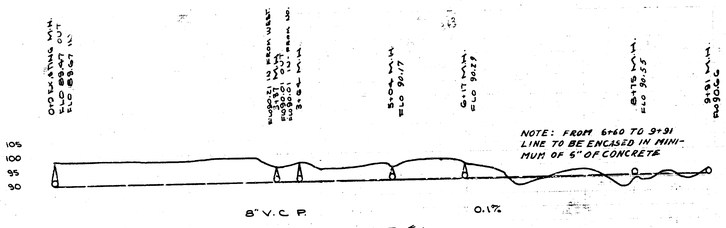


LINE #1

B.M. 99.45 N. Cb End Levy W.L. Swan "S" in 1943
B.M. 98.32 "G" in Globe S. end cb N. E. cb Chisholm N.L. Hodson

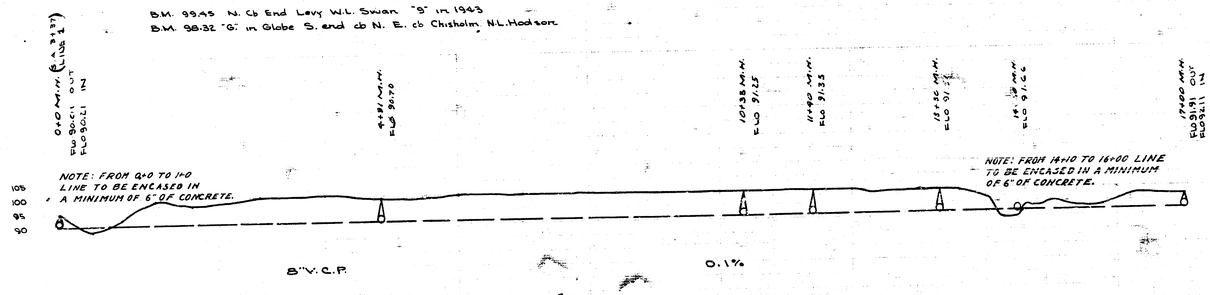


LINE #2

B.M. 98.32 "G" in Globe S. End Cb N. E. cb Chisholm Lane N.L. Hodson

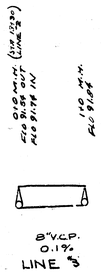

LINE #3

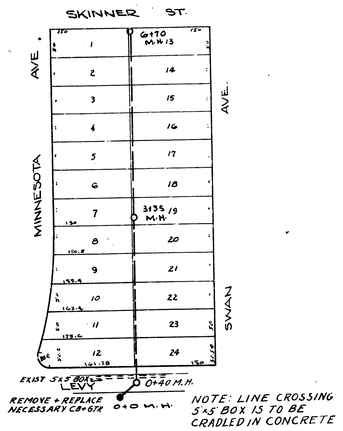


LAT. 28, S.S. #20

SERVICE DEPARTMENT

CITY OF WICHITA, KANSAS

ENGINEERING DIVISION
L.K. WHITE - CITY ENGR.
FEB. 3, 1947
Scale:- PLAN - 1" = 100'
PROFILE - 1" = 80'

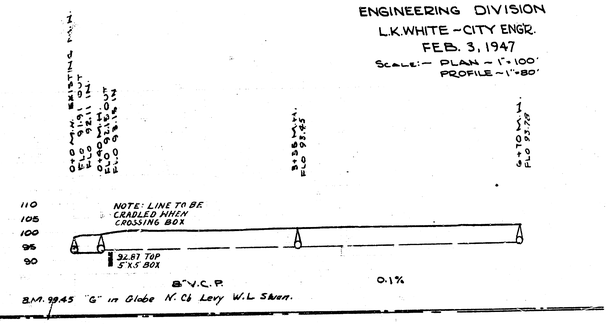

B.M. 99.45 "G" in Globe N. Cb Levy W.L. Swan.