


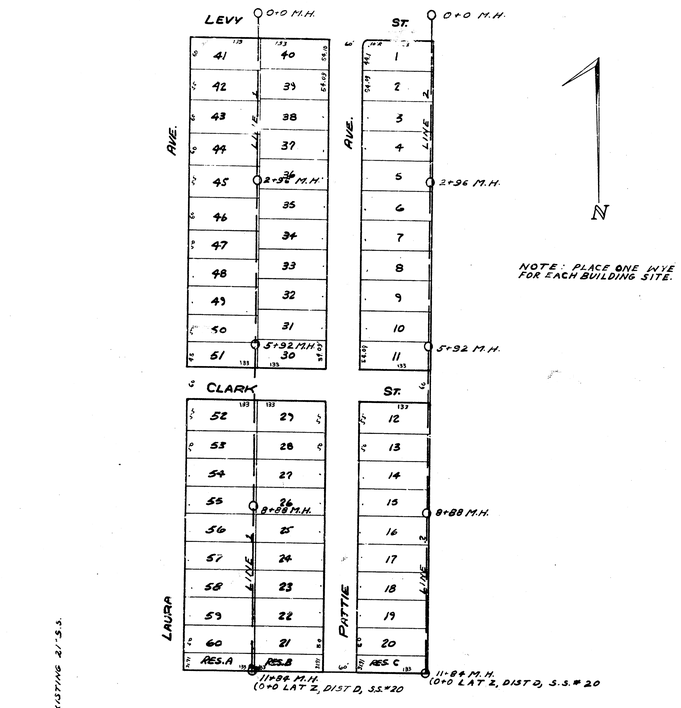


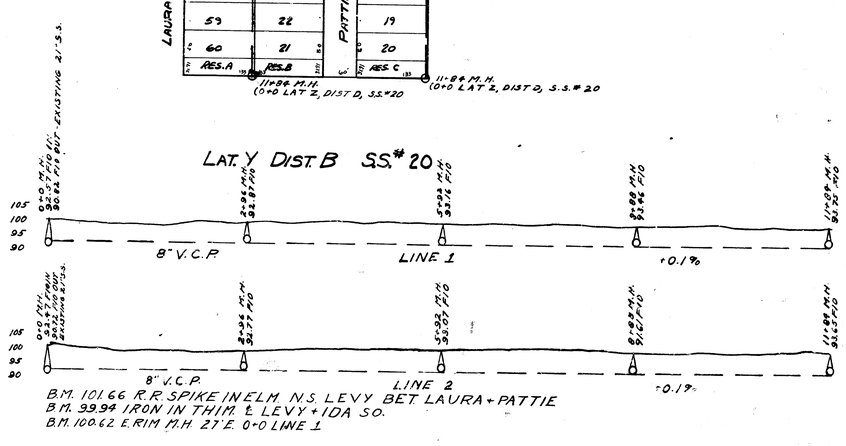

B.M. 101.66 R.R. SPIKE IN ELM N.S. LEVY BET. LAURA + PATTIE
B.M. 99.94 IRON IN THIM. E. LEVY + IDA SO.
B.M. 100.62 E. RIM M.H. 27' E. 0+0 LINE 1

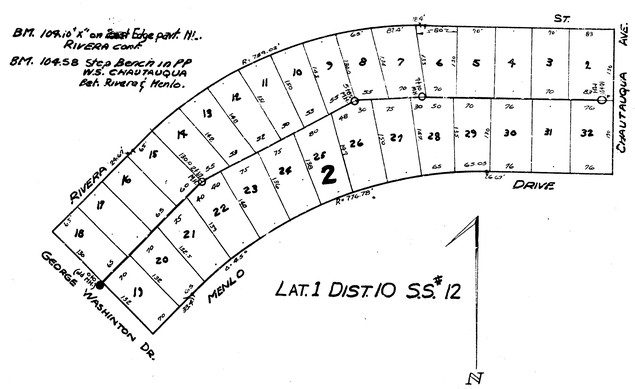

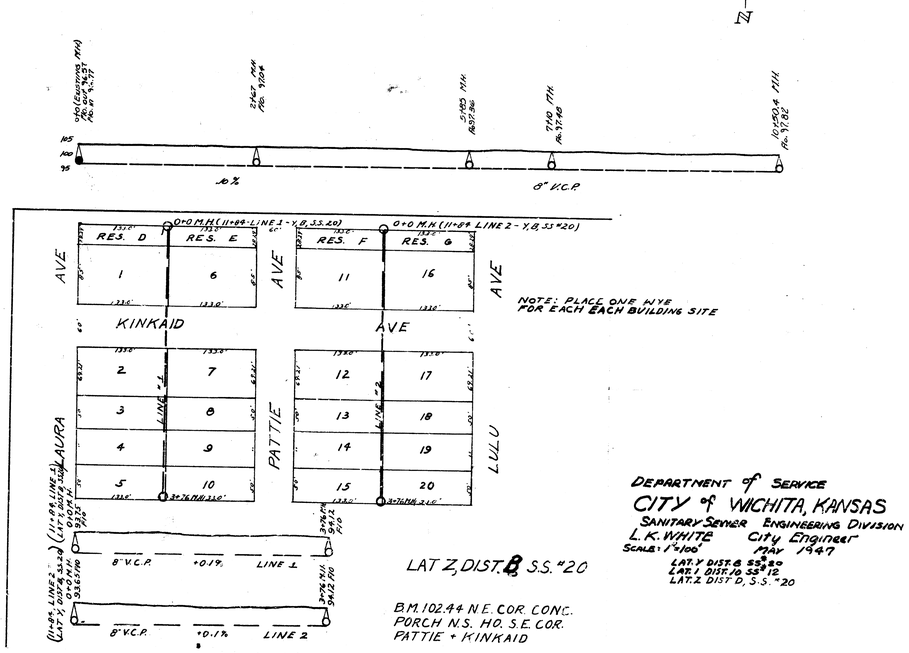

LAT. Z DIST. B S.S. #20

B.M. 102.44 N.E. COR. CONC. PORCH N.S. HO. S.E. COR. PATTIE + KINKAID

DEPARTMENT OF SERVICE
CITY OF WICHITA, KANSAS
SANITARY SEWER ENGINEERING DIVISION
L. K. WHITE City Engineer
SCALE: 1"=100' MAY 1947
LAT. Y DIST. B S.S. #20
LAT. 1 DIST. 10 S.S. #12
LAT. Z DIST. D, S.S. #20