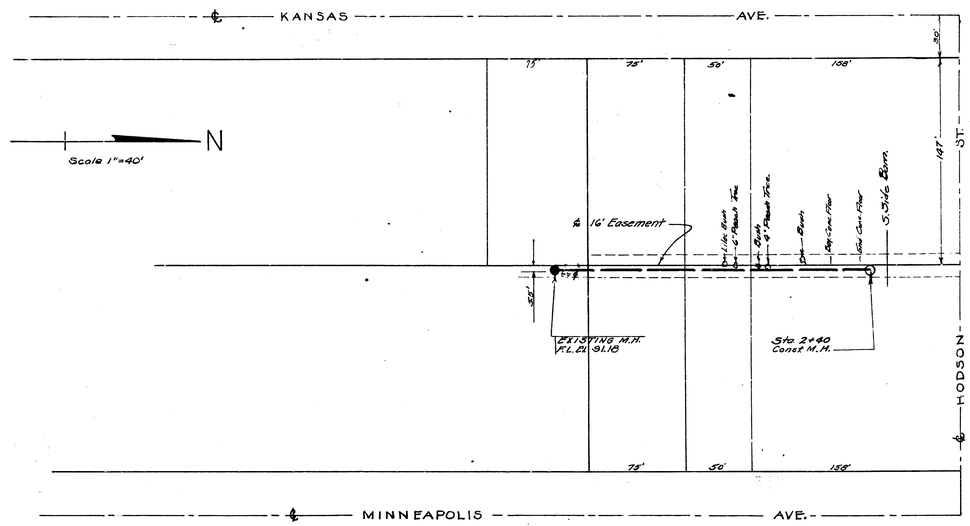

B.M. South rim manhole
Sta. 0+00 El. 97.76

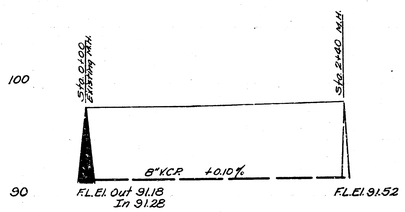

Scale: 1"= 50' Horiz.
1"= 5' Vert.

J.I.A.

42

LAT. 21 DIST. B MAIN 20
CITY OF WICHITA, KANSAS
L.K. WHITE CITY ENGINEER
Proj. No. C 21-25