

Survey By: KEHLER Book K30
Checked By: T. DUNN
Checked By: MARCH 1956
Date

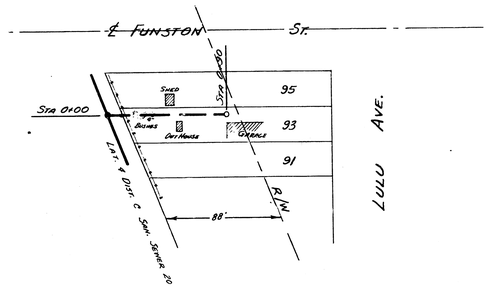

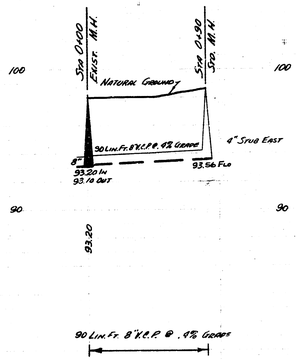

B.M. 98.29 S. Rim M.H.

PLAN SCALE 1" = 40'
PROFILE SCALE 1" = 40' HOR, 1" = 4' VERTICAL



EXT. OF LAT. 4 DIST. C SAN. SEWER 20
CITY OF WICHITA KANSAS
B.E. SMITH CITY ENGINEER
MARCH 1956 PRIVATE JOB