


B.M. 104.53 Top of 1st Wooden Step on Tel. pole (N. side) in alley, E. of Ellis N.S. Levy.
102.43 "K" in Kensler blk @ w.k. S.E. cor. Ellis & Harry.

LAT. 10 ~ DIST. C
S.S. No. 20

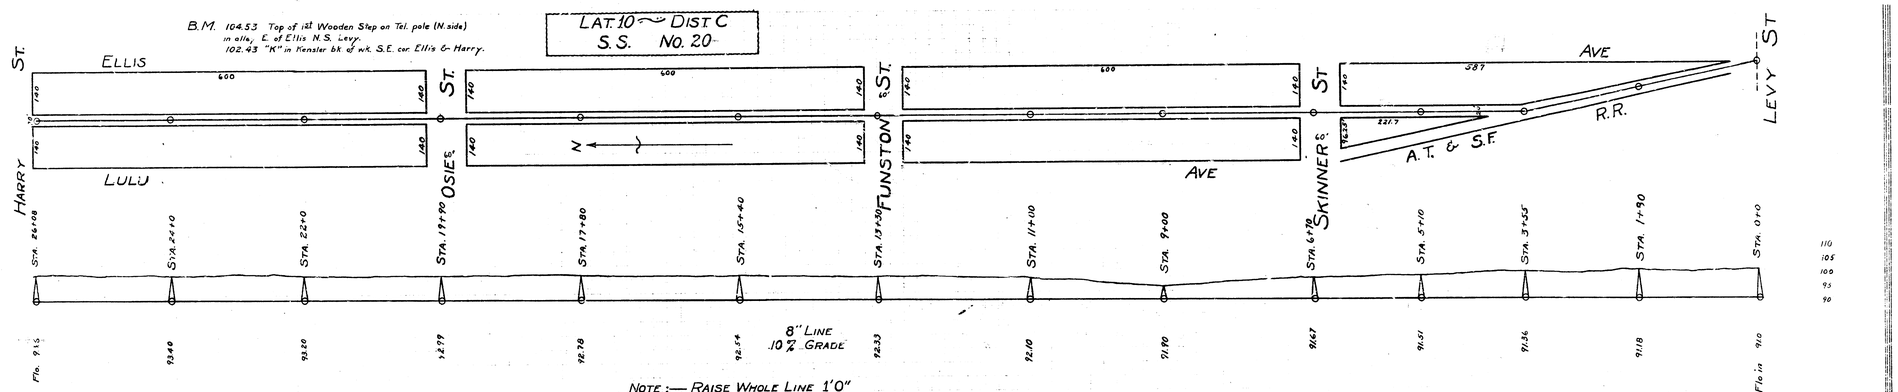

B.M. 120.50 + on lug N.E. cor. Grove & 9th.
119.91 on footing of house 1' west of S.W. cor. of foundation house #1201 N. Poplar.

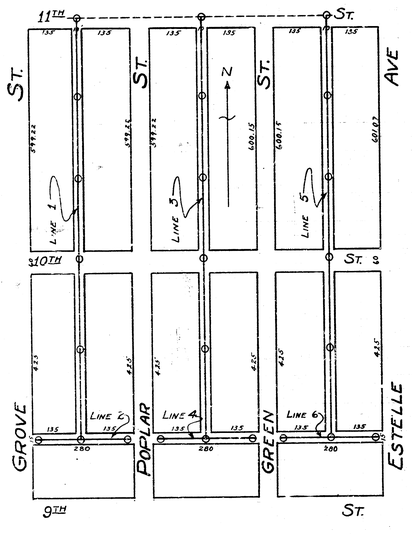

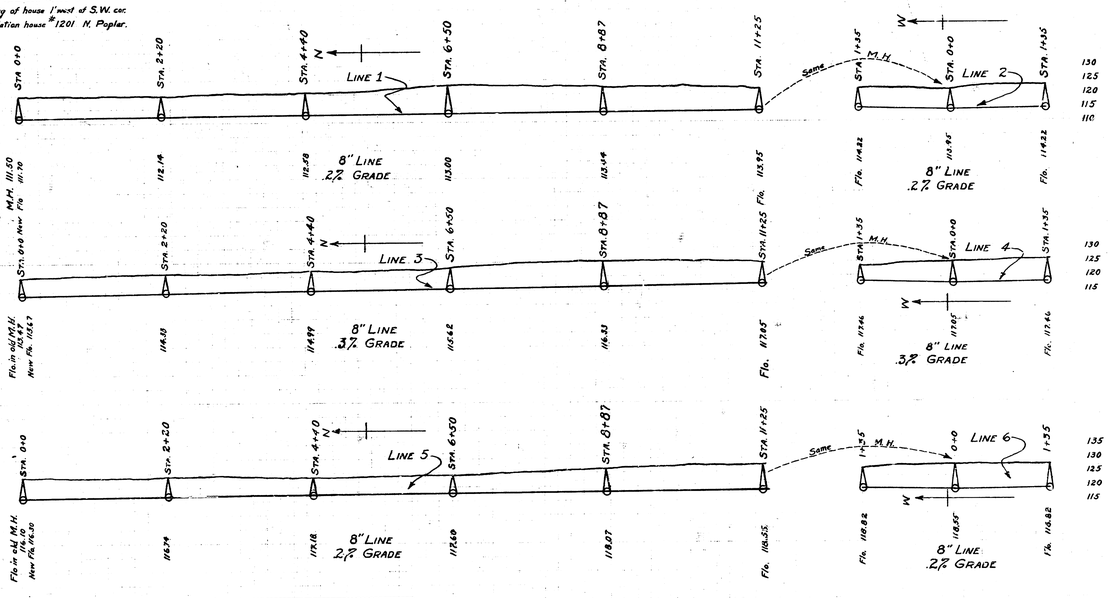

LAT. B ~ DIST. E
S.S. No. 12