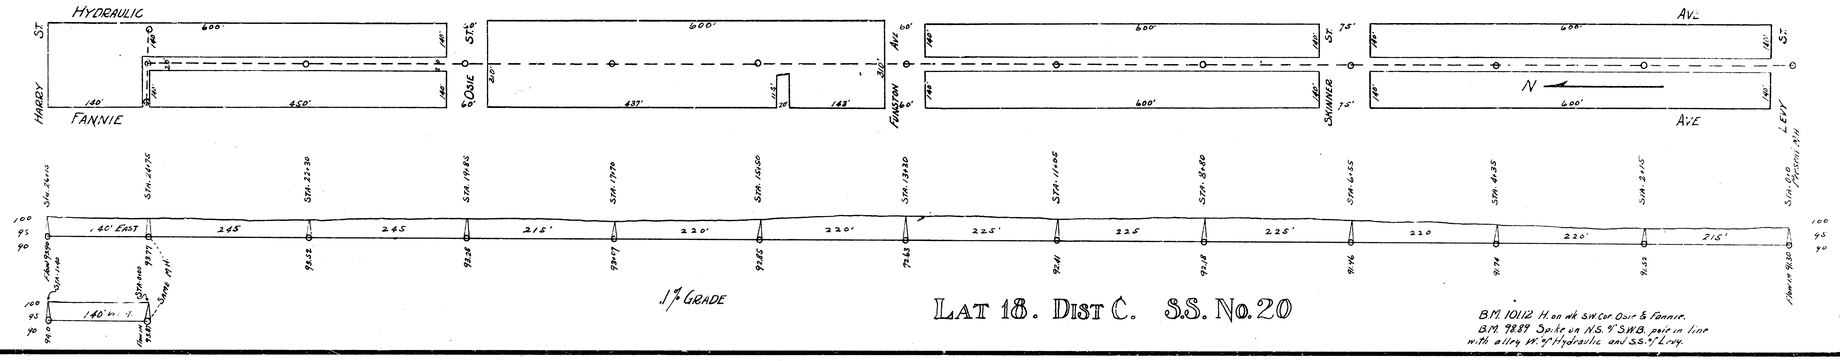

LAT 18. DIST C. S.S. No. 20

B.M. 10112 H. on wk. S.W. Cor. Osie & Fannie.
B.M. 9889 Spike in N.S. of S.W.B. pole in line with alley W. of Hydraulic and S.S. of Levy.

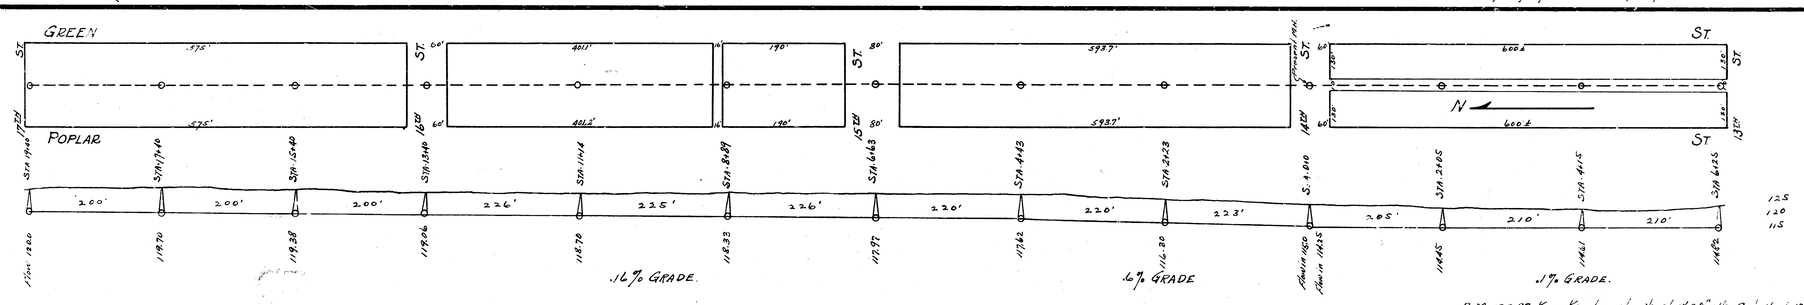

LAT. K DIST. O. S.S. No. 12

B.M. 122.87 K. in Kessler c/o wk. at W.S. of alley Cor. N. side 13th.
B.M. 121.96 K. in Kessler c/o wk. S.W. Poplar & 14th.
B.M. 118.94 Iron in Himsle c/o of Grove & 13th.

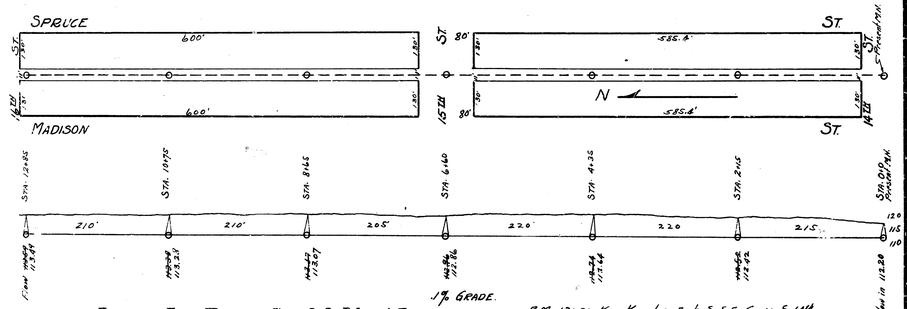

LAT. L. DIST. O. S.S. No. 12.

B.M. 120.91 K in Kessler E. wk. S.S.E. Grove & 14th

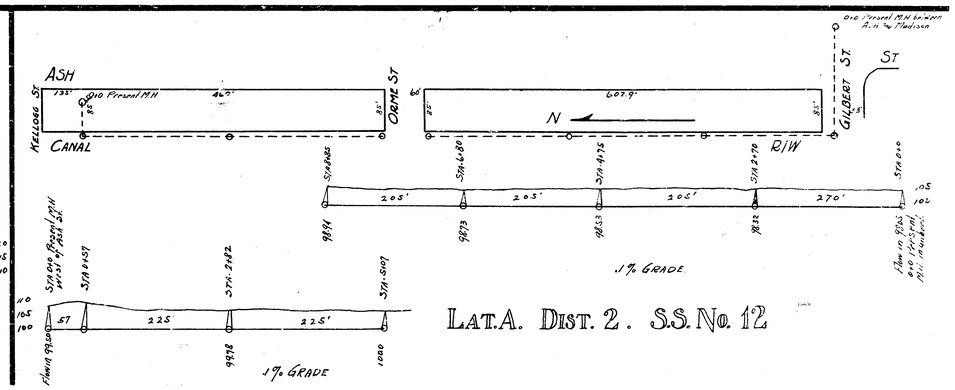

LAT. A. DIST. 2. S.S. No. 12