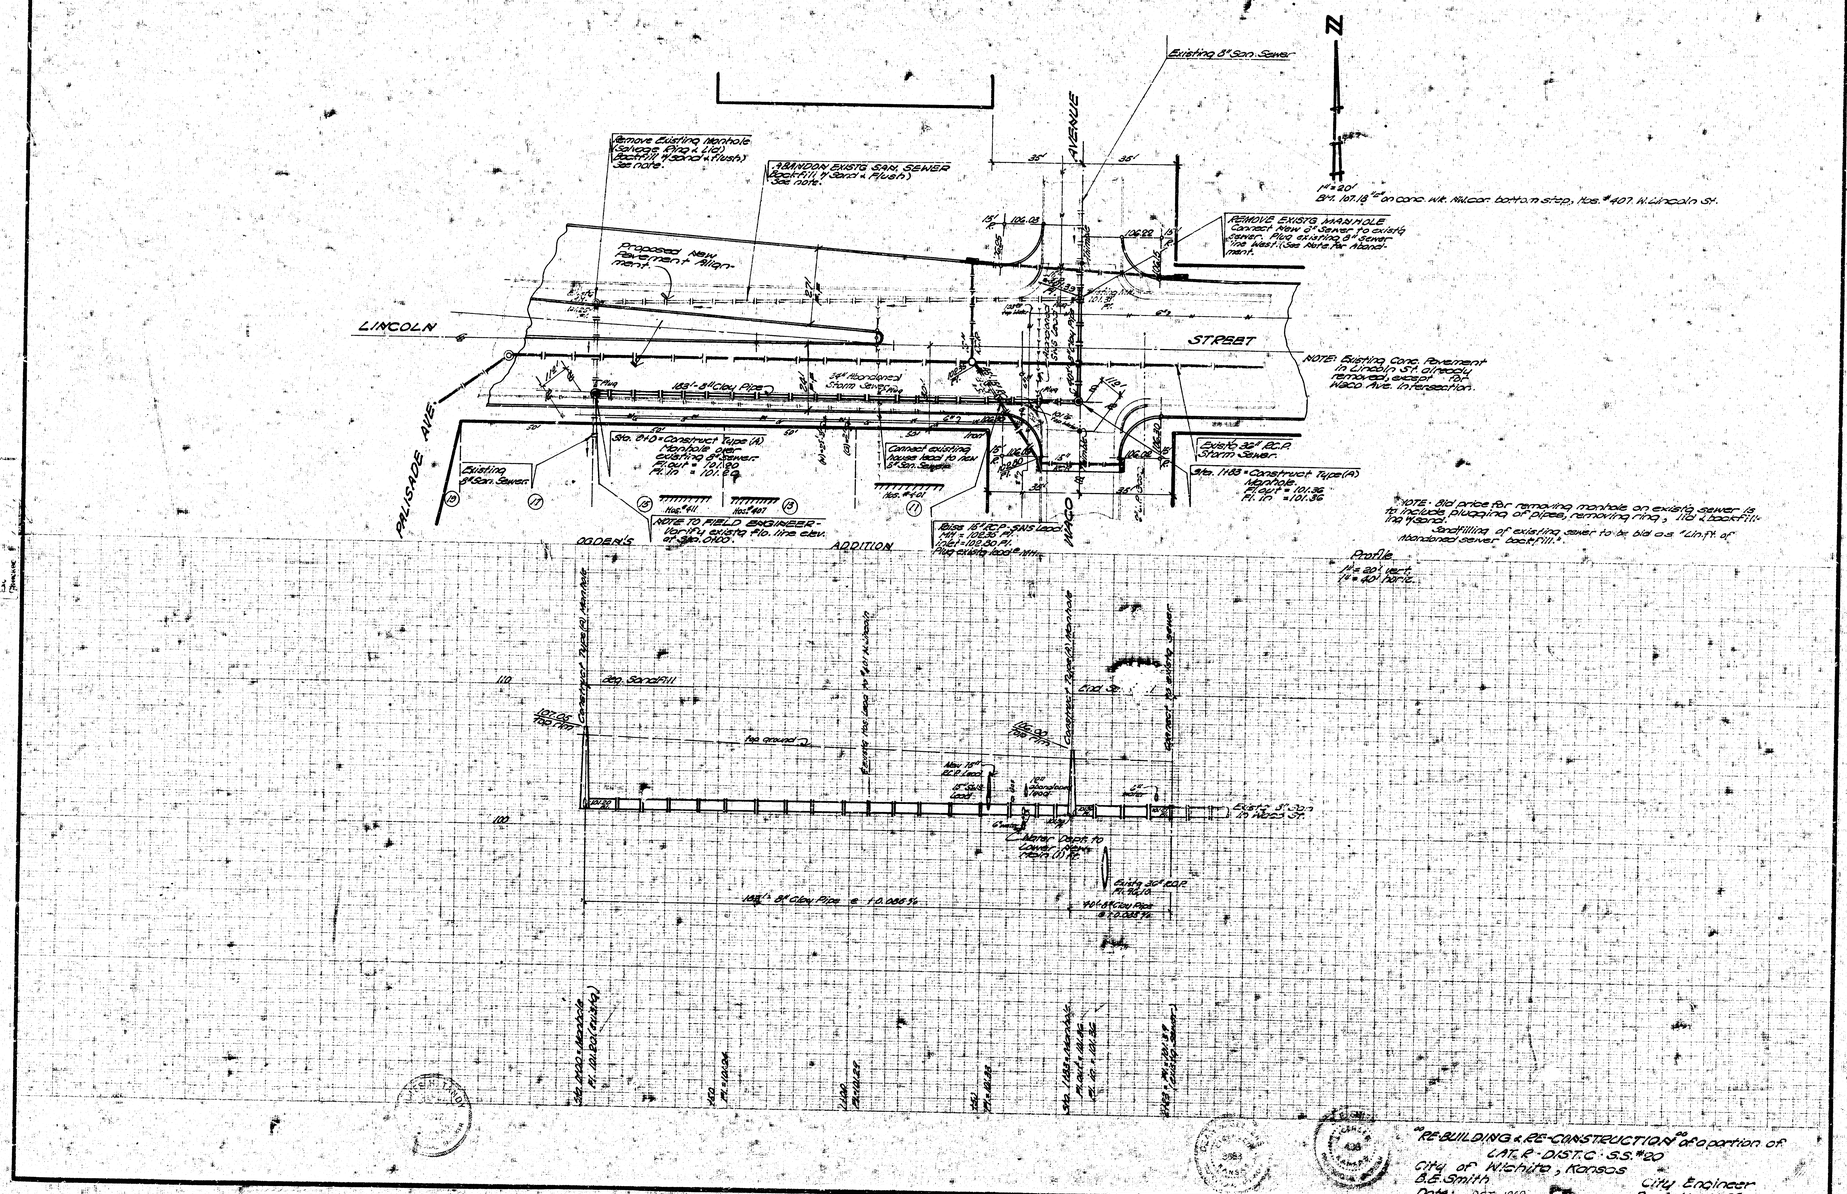

Existing 8" San. Sewer
N
AVENUE
35'
35'
Remove Existing Manhole (Salvage Ring & Lid) Backfill with Sand & Flush) See note.
ABANDON EXISTG SAN. SEWER (Backfill w/ Sand & Flush) See note.
Proposed New Pavement Alignment.
REMOVE EXISTG MANHOLE Connect New 8" Sewer to existg sewer. Plug existing 8" Sewer line West. (See Note for Abandonment.
LINCOLN
ST. RSBT
NOTE: Existing Conc. Pavement @ Lincoln St. Cincoln, remain except @ Naco Ave. Intersection.
PALISADE AVE.
Existing 8" San. Sewer
Sta. 8+10 • Construct Type (A) Manhole over existing 8" Sewer. Fl. out = 101.80 Fl. in = 101.69
Connect existing house lead to new 8" San. Sewer
Existg. 32" R.C.P. Storm Sewer.
NOTE: Bid price for removing manhole on existg sewer is to include stopping of pipes, removing ring, lid & backfill with sand.
Backfilling of existing sewer to be bid as "Lin. Ft. of Abandoned Sewer backfill."
Existing 8" San. Sewer
Hole #11
Hole #10
Hole #9
NOTE TO FIELD ENGINEER - Verify all existg. flo. line elev. as shown.
NACO
ADDITION
Profile
"REBUILDING & RE-CONSTRUCTION" of a portion of LAT. R-DIST. C. S.S. #20
City of Wichita, Kansas
B.E. Smith
Date: OCT. 1969
City Engineer
Proj. No. U-32