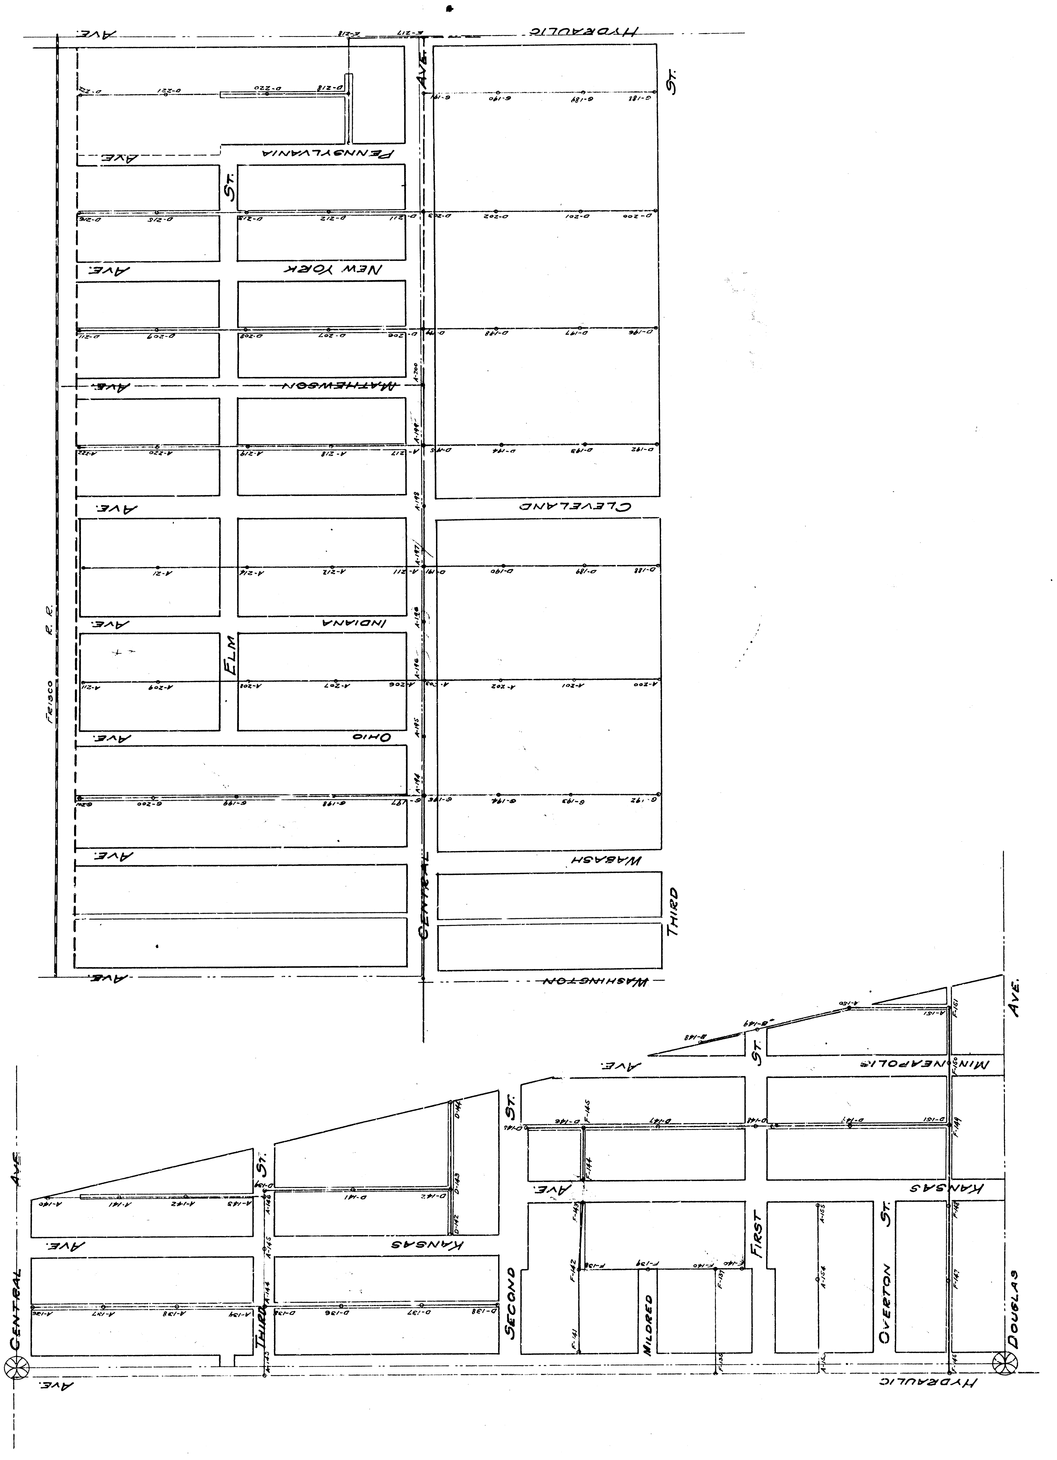
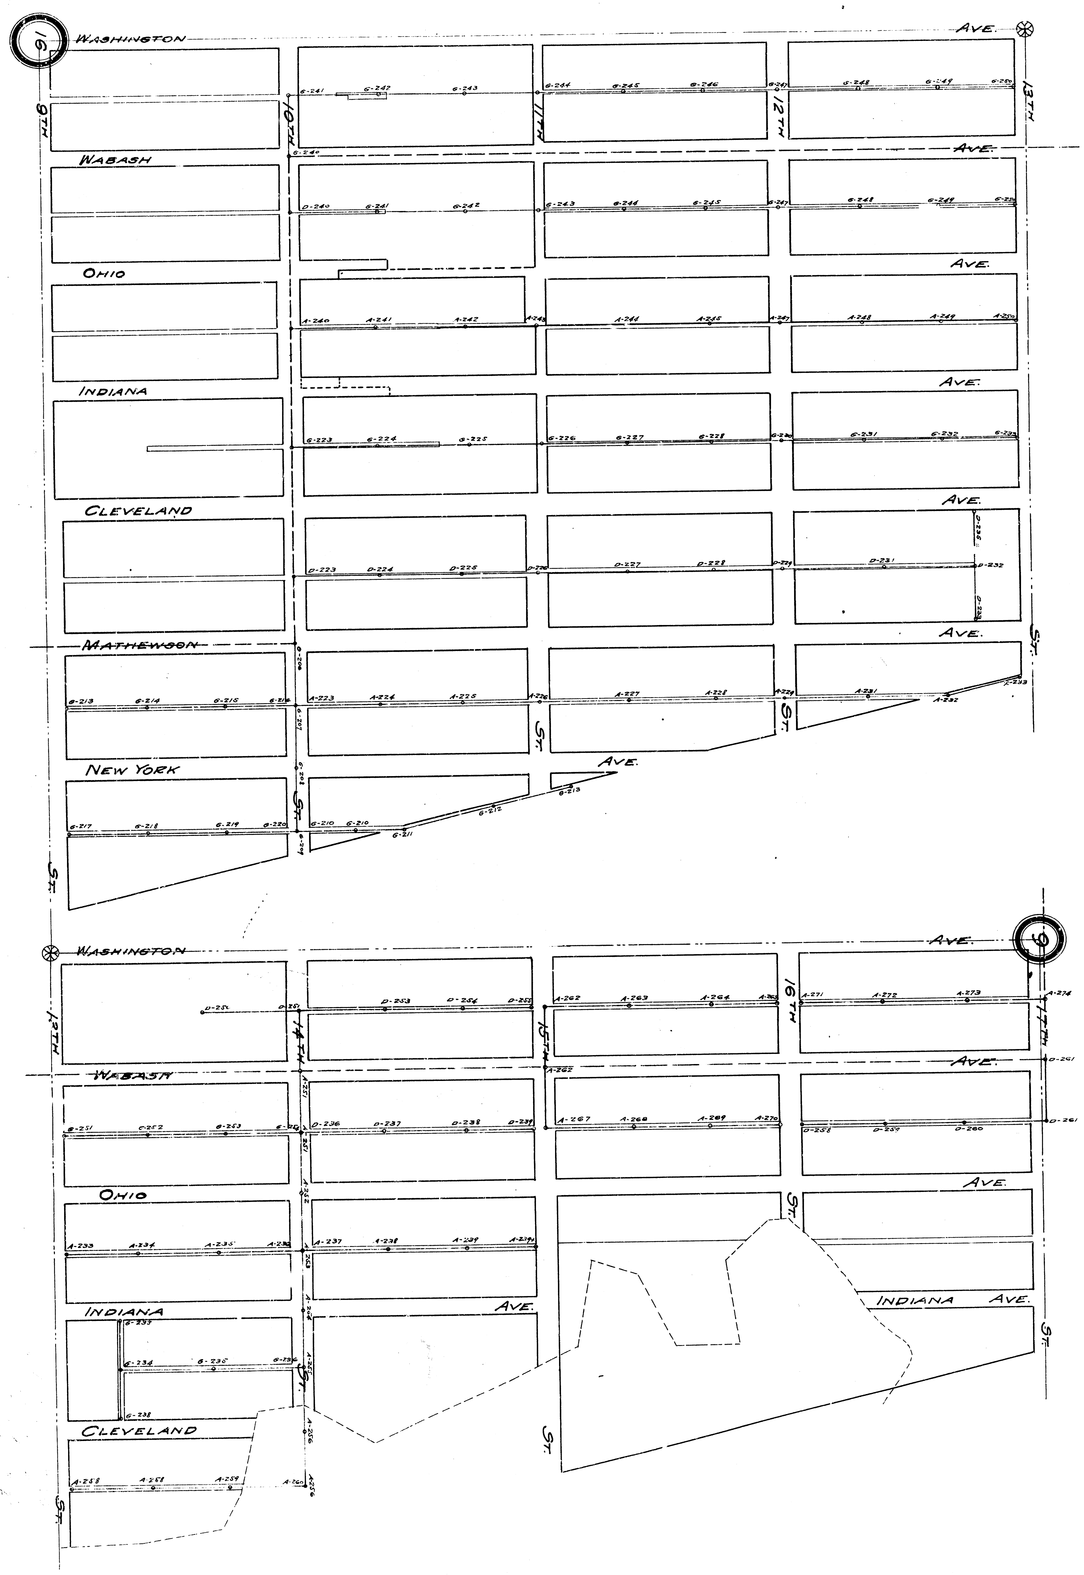
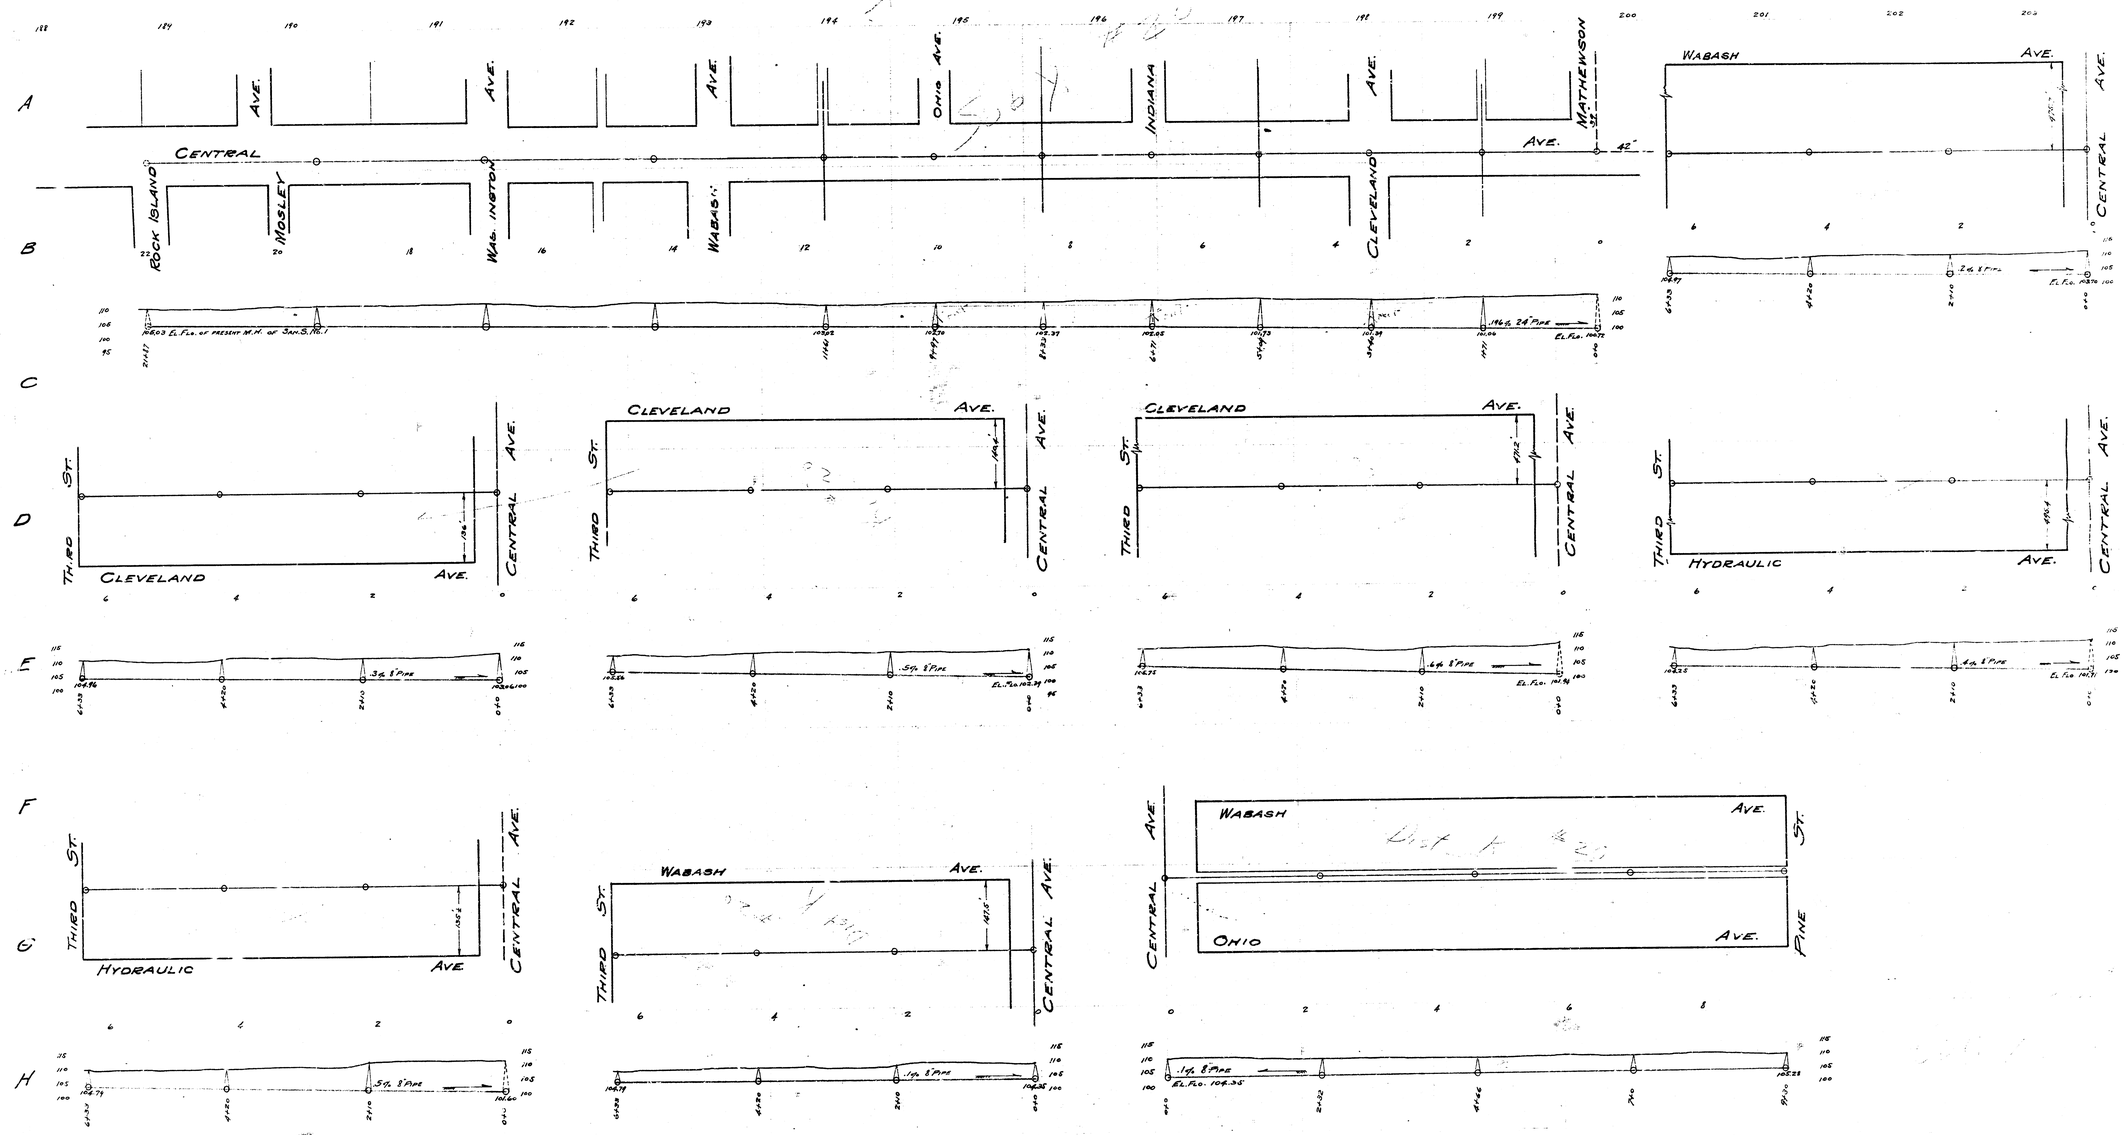
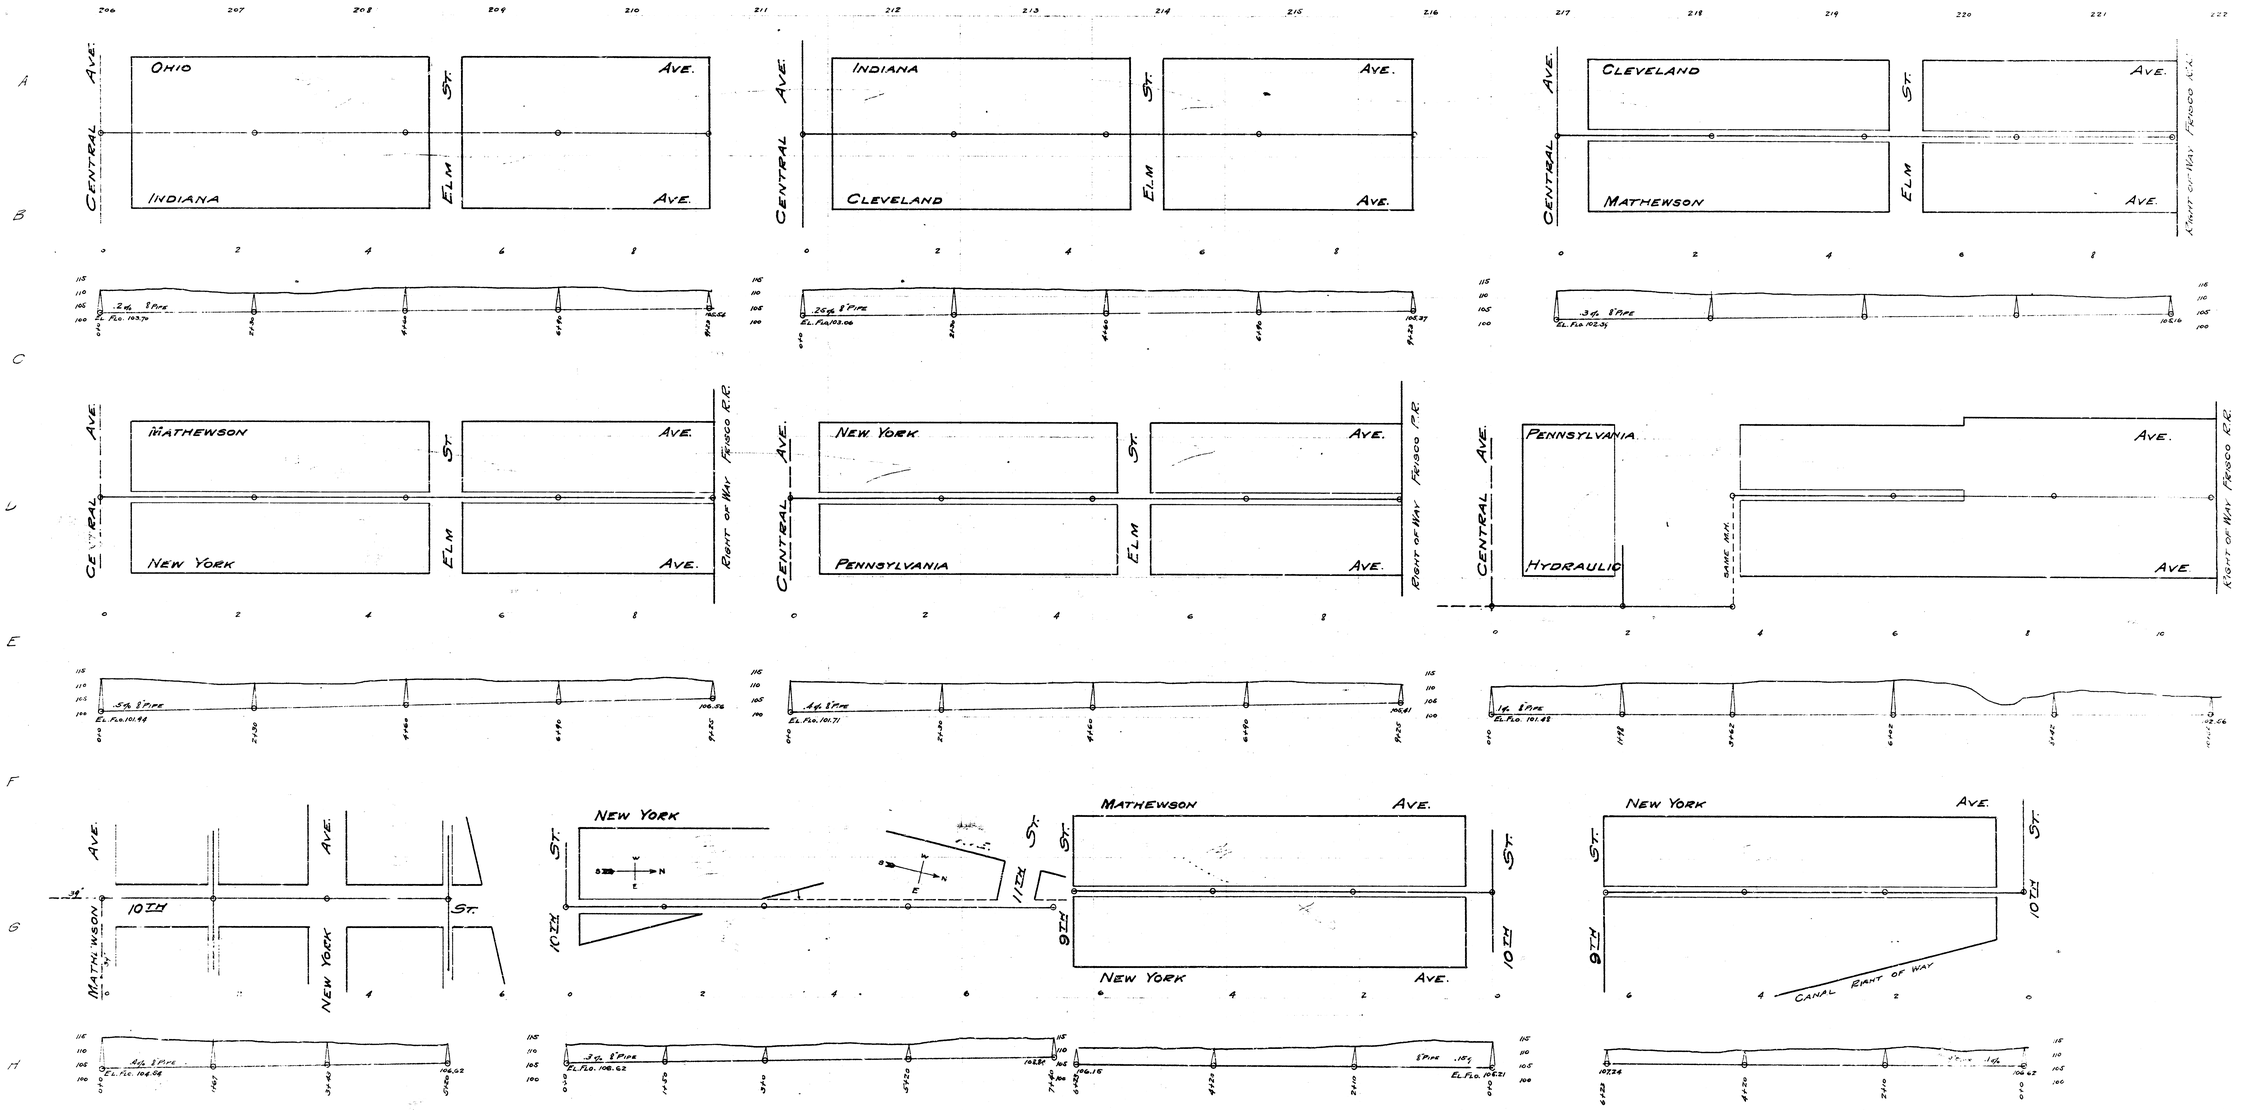
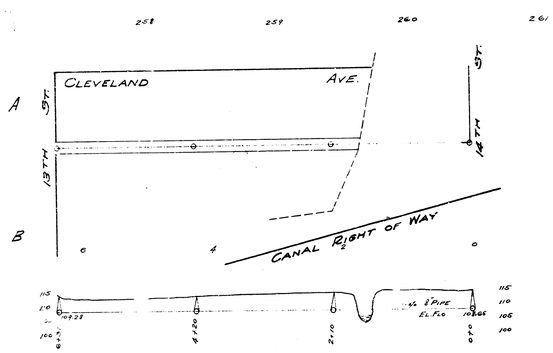
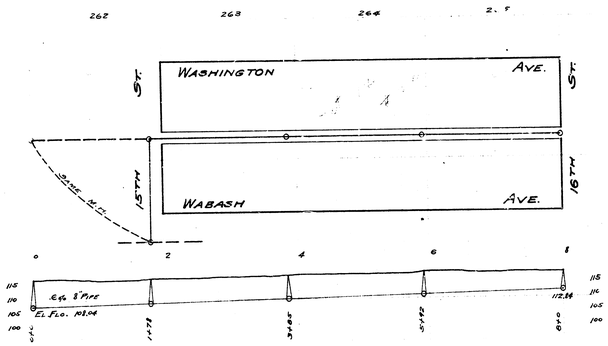

AVE.
HYDRAULIC
ST.
PENNSYLVANIA
NEW YORK
MARTHEWSON
CLEVELAND
INDIANA
ELM
OHIO
WASHINGTON
CENTRAL
THIRD
MINNEAPOLIS
KANSAS
SECOND
FIRST
OVERTON
DOUGLAS

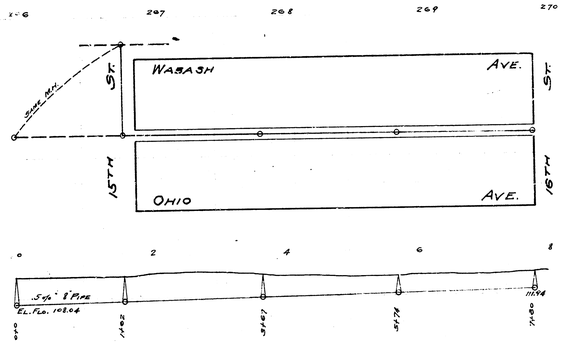

WASHINGTON AVE.
WABASH AVE.
OHIO AVE.
INDIANA AVE.
CLEVELAND AVE.
MATHEWSON AVE.
NEW YORK AVE.
9TH ST.
10TH ST.
11TH ST.
12TH ST.
13TH ST.
14TH ST.
15TH ST.
16TH ST.
17TH ST.
18TH ST.
19TH ST.

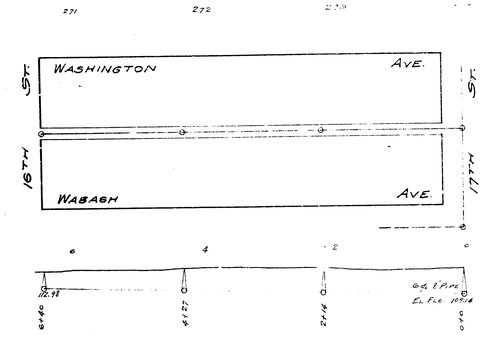

A
B
C
D
E
F
G
H
CENTRAL AVE.
ROCK ISLAND
MOSLEY
WAS. INGTON
WABASH
OHIO AVE.
INDIANA
CLEVELAND
MATHEWSON
42'
WABASH AVE.
CENTRAL AVE.
CLEVELAND AVE.
THIRD ST.
HYDRAULIC AVE.
WABASH AVE.
OHIO AVE.
PINE ST.
EL. Flo. of present M.H. of San. S. No. 1
EL. Flo. 103.79
EL. Flo. 103.20
EL. Flo. 101.94
EL. Flo. 101.60
EL. Flo. 103.38
EL. Flo. 103.28
24" Pipe
30" Pipe
36" Pipe
42" Pipe
48" Pipe
54" Pipe

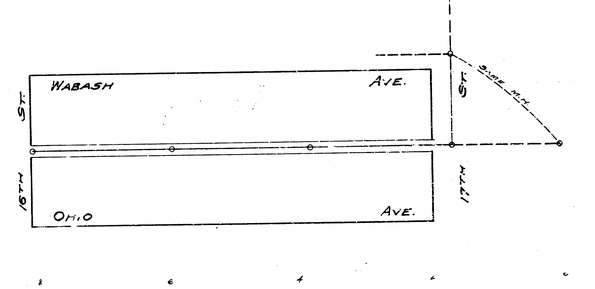

206 207 208 209 210 211 212 213 214 215 216 217 218 219 220 221 222
A
B
C
D
E
F
G
H
CENTRAL AVE.
ELM ST.
OHIO
INDIANA
CLEVELAND
MATHEWSON
NEW YORK
PENNSYLVANIA
HYDRAULIC
AVE.
RIGHT OF WAY PERO MARQUETTE R.R.
SAME M.H.
10TH
9TH
8TH
.2% 8" PIPE
EL. FLO. 103.71
.25% 8" PIPE
EL. FLO. 103.06
.3% 8" PIPE
EL. FLO. 102.34
.5% 8" PIPE
EL. FLO. 101.44
.4% 8" PIPE
EL. FLO. 101.71
1% 8" PIPE
EL. FLO. 101.45
.4% 8" PIPE
EL. FLO. 106.54
.3% 8" PIPE
EL. FLO. 108.62
.15% 8" PIPE
EL. FLO. 106.21
CANAL RIGHT OF WAY

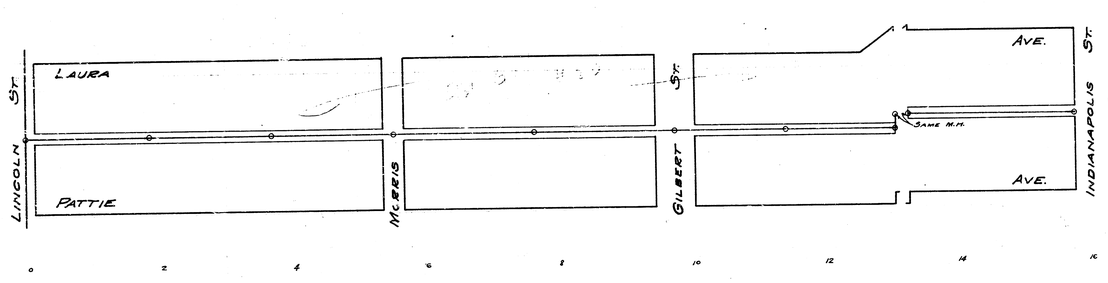

CLEVELAND AVE.
13TH ST.
14TH ST.
CANAL RIGHT OF WAY
4" PIPE
EL. FLO

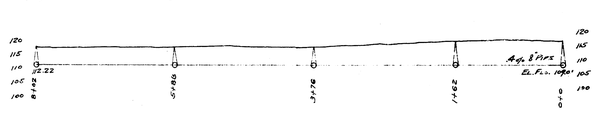

WASHINGTON AVE.
WABASH AVE.
15TH ST.
16TH ST.
SAME M.H.
Eq. 8" PIPE
EL. FLO. 103.04

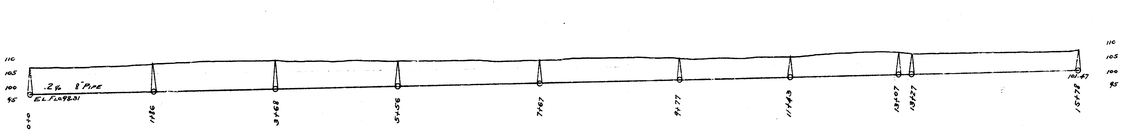

WABASH AVE.
OHIO AVE.
15TH ST.
16TH ST.
SAME M.H.
3 Eq. 8" PIPE
EL. FLO. 102.04


WASHINGTON AVE.
WABASH AVE.
16TH ST.
17TH ST.
Eq. 8" PIPE
EL. FLO. 100.14


WABASH AVE.
OHIO AVE.
18TH ST.
17TH ST.
SAME M.H.


LAURA
PATTIE
LINCOLN
McREIS
GILBERT
INDIANAPOLIS
AVE.
SAME M.H.


Adj. 8" PIPE
EL. F.L. 109.01


26 8" PIPE
EL. FLO. 93.31