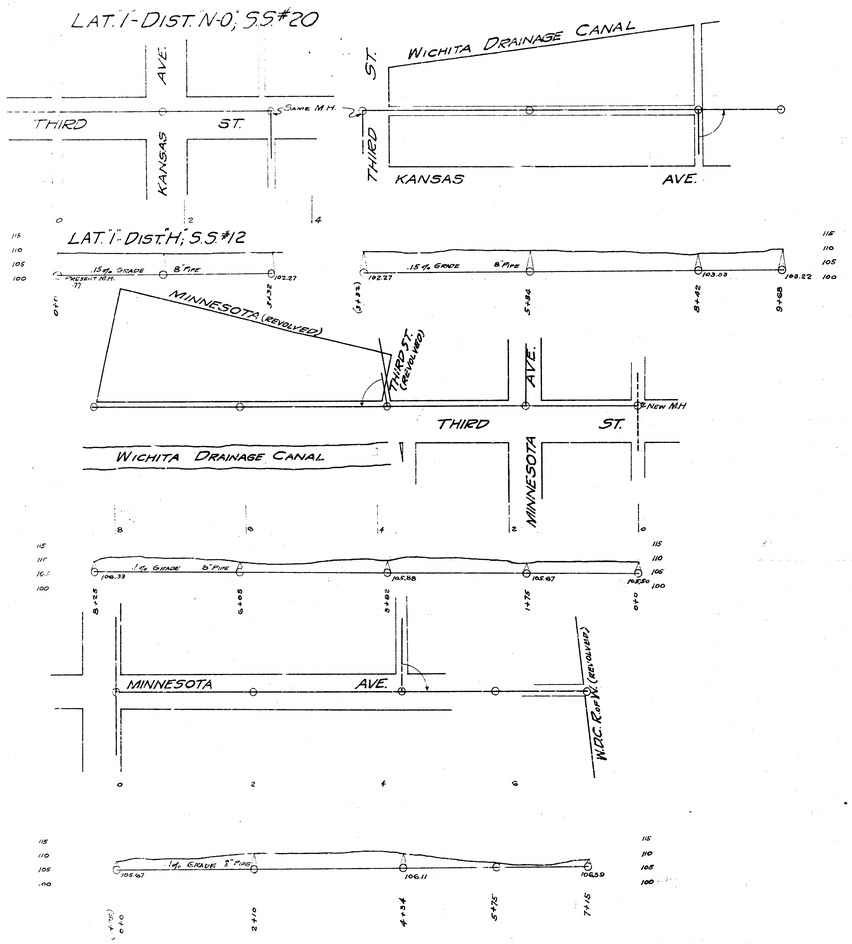
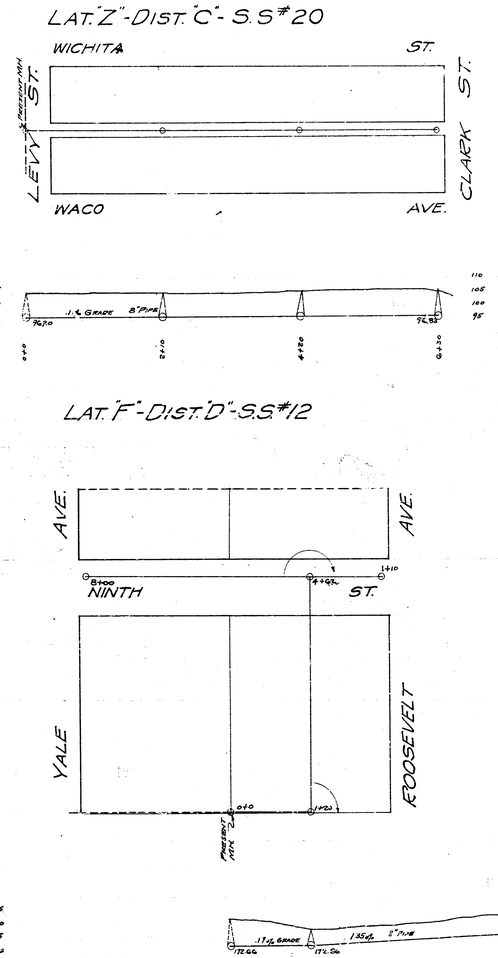

LAT. 'I' - DIST. 'N-O', S.S.#20
AVE.
THIRD ST.
KANSAS
SAME M.H.
WICHITA DRAINAGE CANAL
ST.
THIRD
KANSAS AVE.
LAT. 'I' - DIST. 'H', S.S.#12
.15% GRADE
8" TILE
PRESENT M.H.
102.27
103.03
102.22
MINNESOTA (REVOLVED)
THIRD ST. (REVOLVED)
AVE.
THIRD ST.
NEW M.H.
WICHITA DRAINAGE CANAL
MINNESOTA
1% GRADE
8" PIPE
109.33
105.88
105.67
105.50
MINNESOTA AVE.
NIAG. RAPIDS (REVOLVED)
105.07
106.11
106.59


LAT. 'Z' - DIST. 'C' - S.S.#20
WICHITA ST.
LEVY ST.
CLARK ST.
WACO AVE.
1% GRADE
8" PIPE
96.70
96.83
LAT. 'F' - DIST. 'D' - S.S.#12
AVE.
NINTH ST.
YALE
ROOSEVELT
PRESENT M.H.
NINTH ST.
ROOSEVELT AVE.
1.7% GRADE
1.35% GRADE
.6% GRADE
8" PIPE
177.66
177.56
177.50
179.50