


ADDITION TO SUBMAIN R SAN. SEWER 20
CITY OF WICHITA, KANSAS
B.E. SMITH CITY ENGINEER
PROJECT NO. C21-69


ADDITION TO SUBMAIN R SAN. SEWER 20
CITY OF WICHITA, KANSAS
B.E. SMITH CITY ENGINEER
PROJECT NO. C21-69

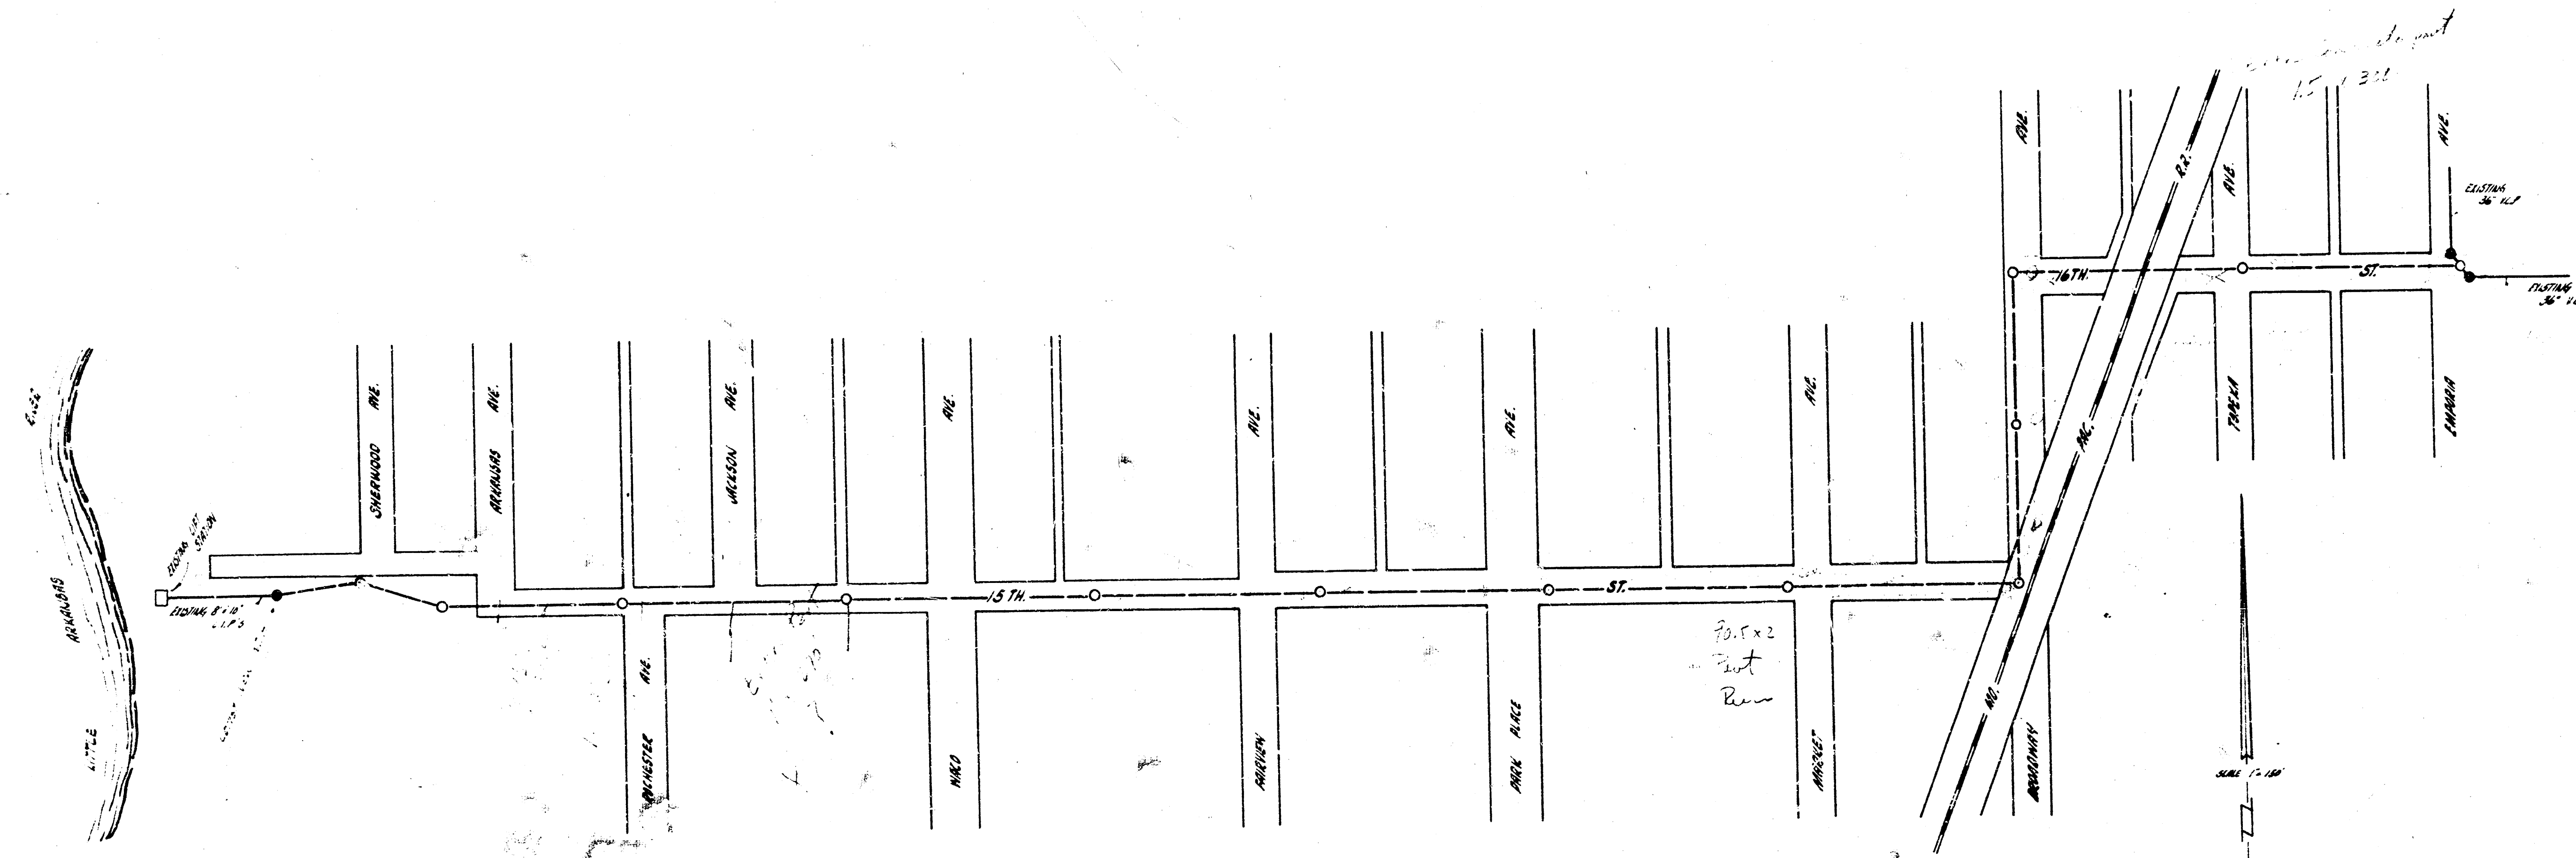

B.E. Smith
City Engineer

ADDITION TO SUBMAIN R SAN. SEWER 20
PROJECT NO. C21-69 12-14-59

SURVEY BY JAMES T. HART
 JAMES T. HART
 CIVIL ENGINEER
 1001 1/2 S. 10TH ST. - OKLAHOMA CITY, OKLA.

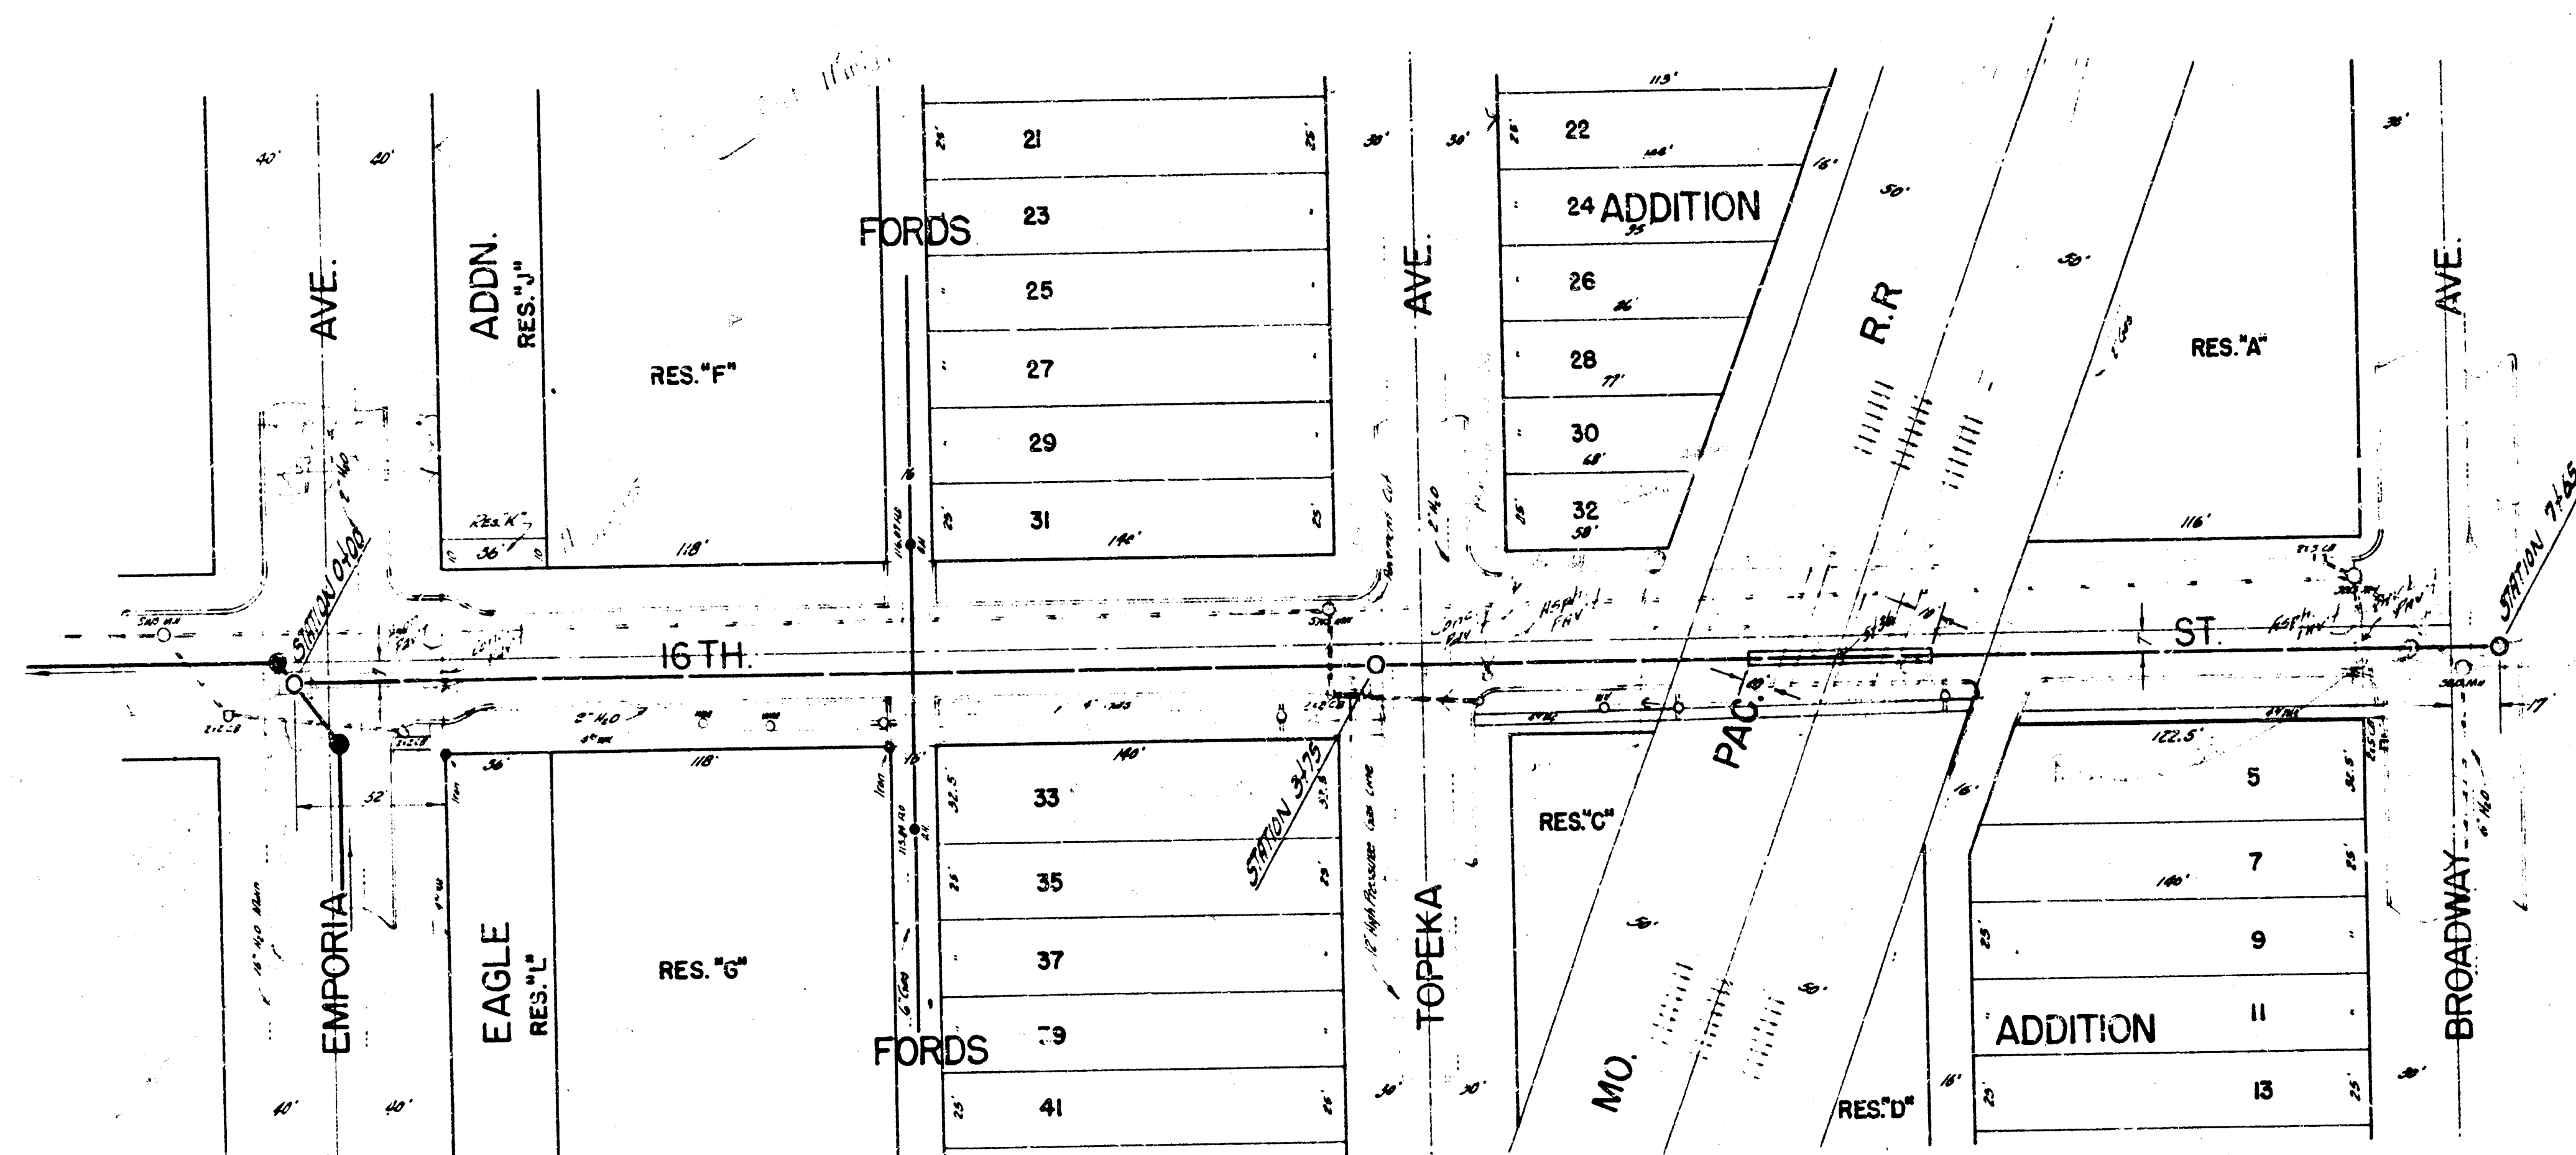


B.M. 120.97 IRON BK. OF WKS. NE. COR. BROADWAY & 16TH.
 B.M. 121.17 STANDARD SE. COR. 17TH & BROADWAY.


NOTE: GRADE FILL ENTIRE PROJECT AND
 REPLACE PAVEMENT TO CITY SPECS.

NOTE: COST OF REMOVAL & REPLACEMENT
 OF PAVEMENT TO BE INCLUDED
 IN BID PRICE OF PIPE.


PLAN SCALE 1"=40'
 PROFILE SCALE 1"=40' HOR, 1"=4' VERTICAL

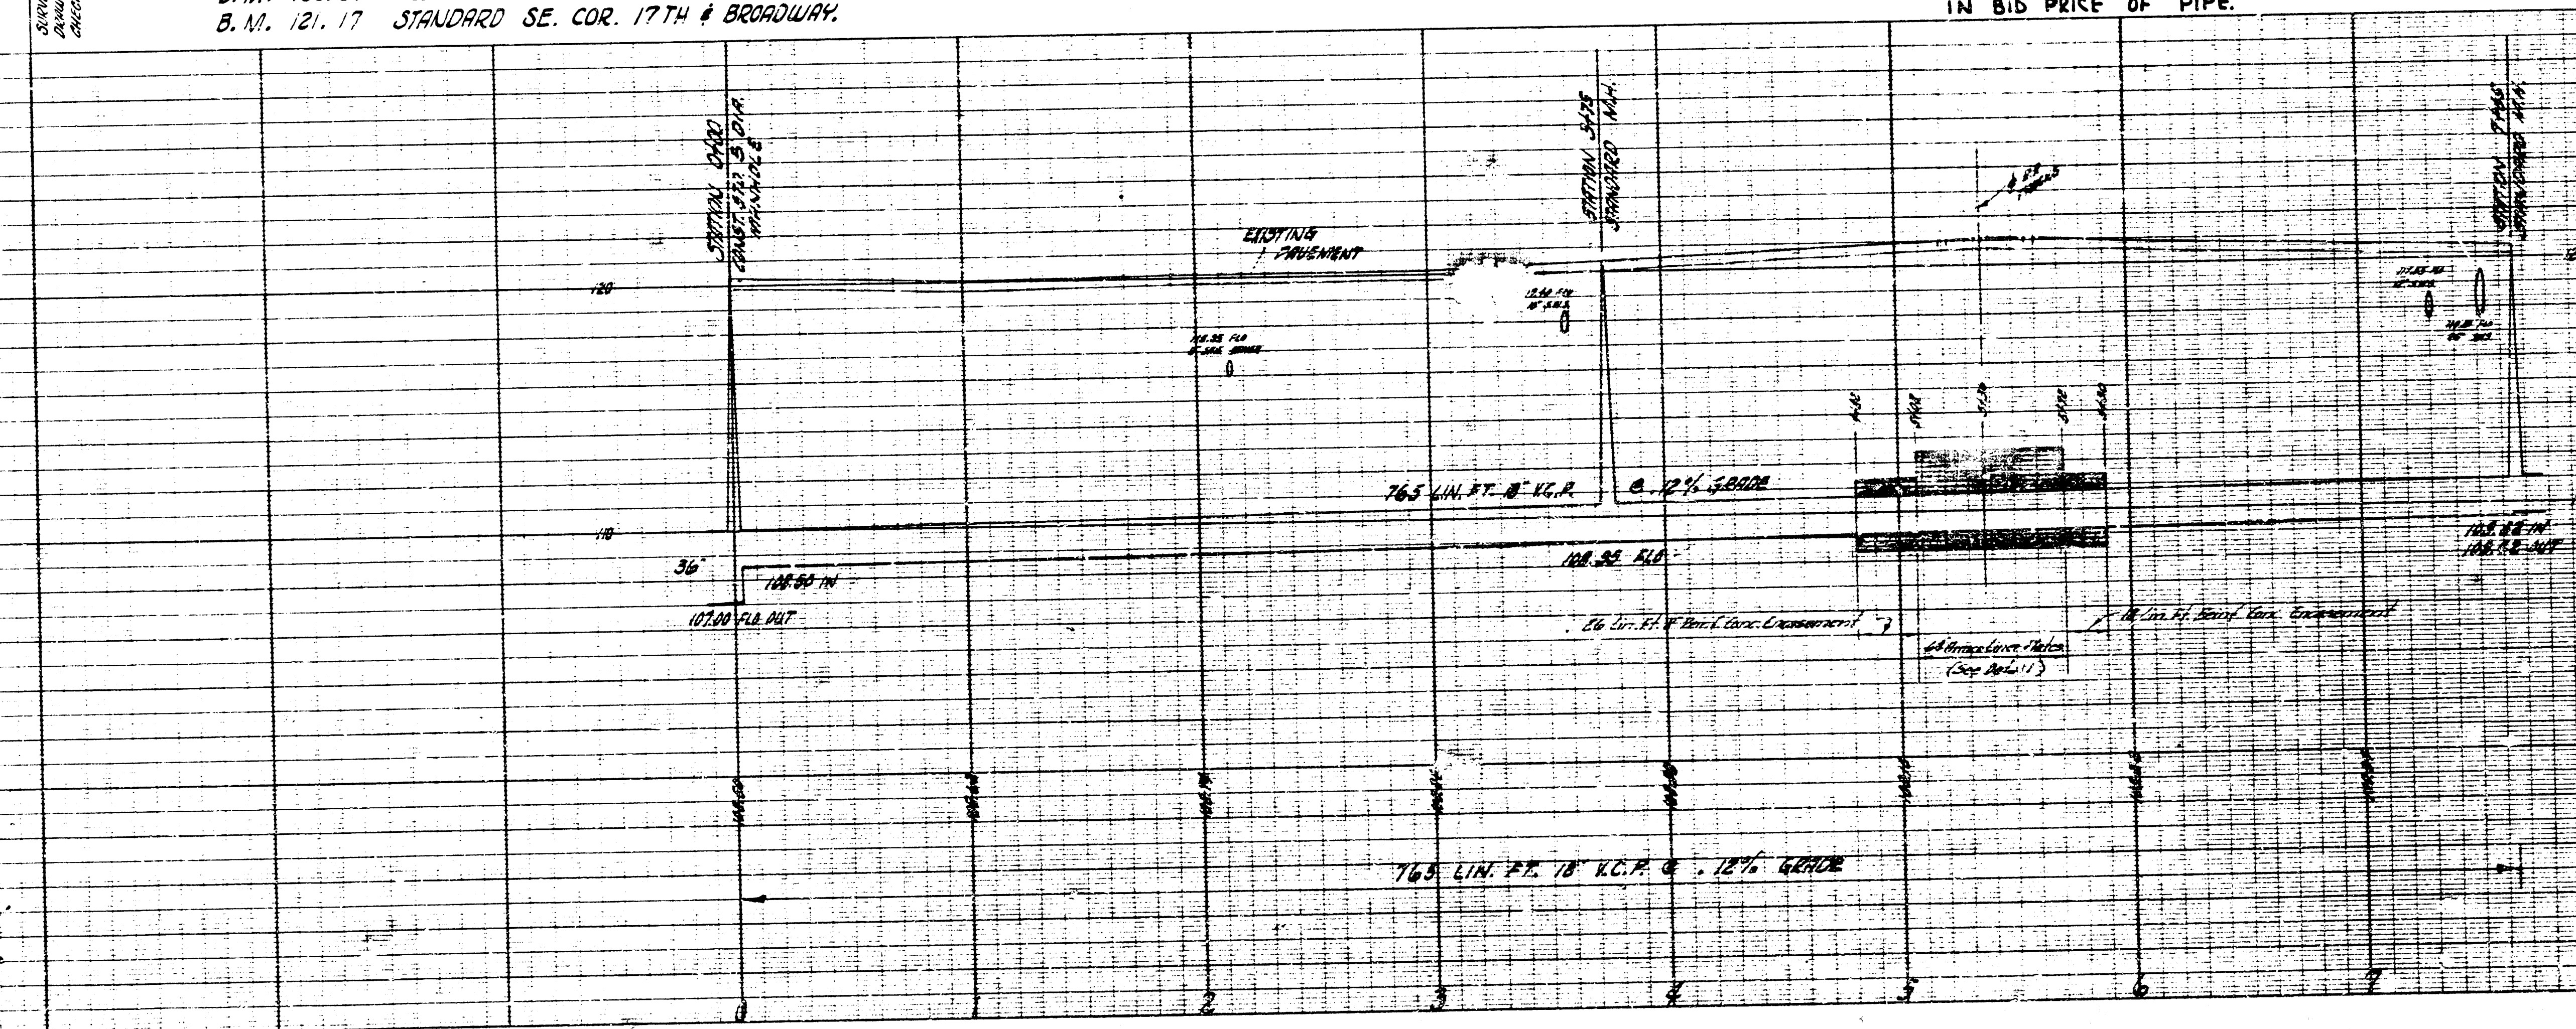

NOTE: BID PRICE OF PIPE
 TUNNEL TO INCLUDE CONC. ENCASUREMENT
 INSIDE TUNNEL.

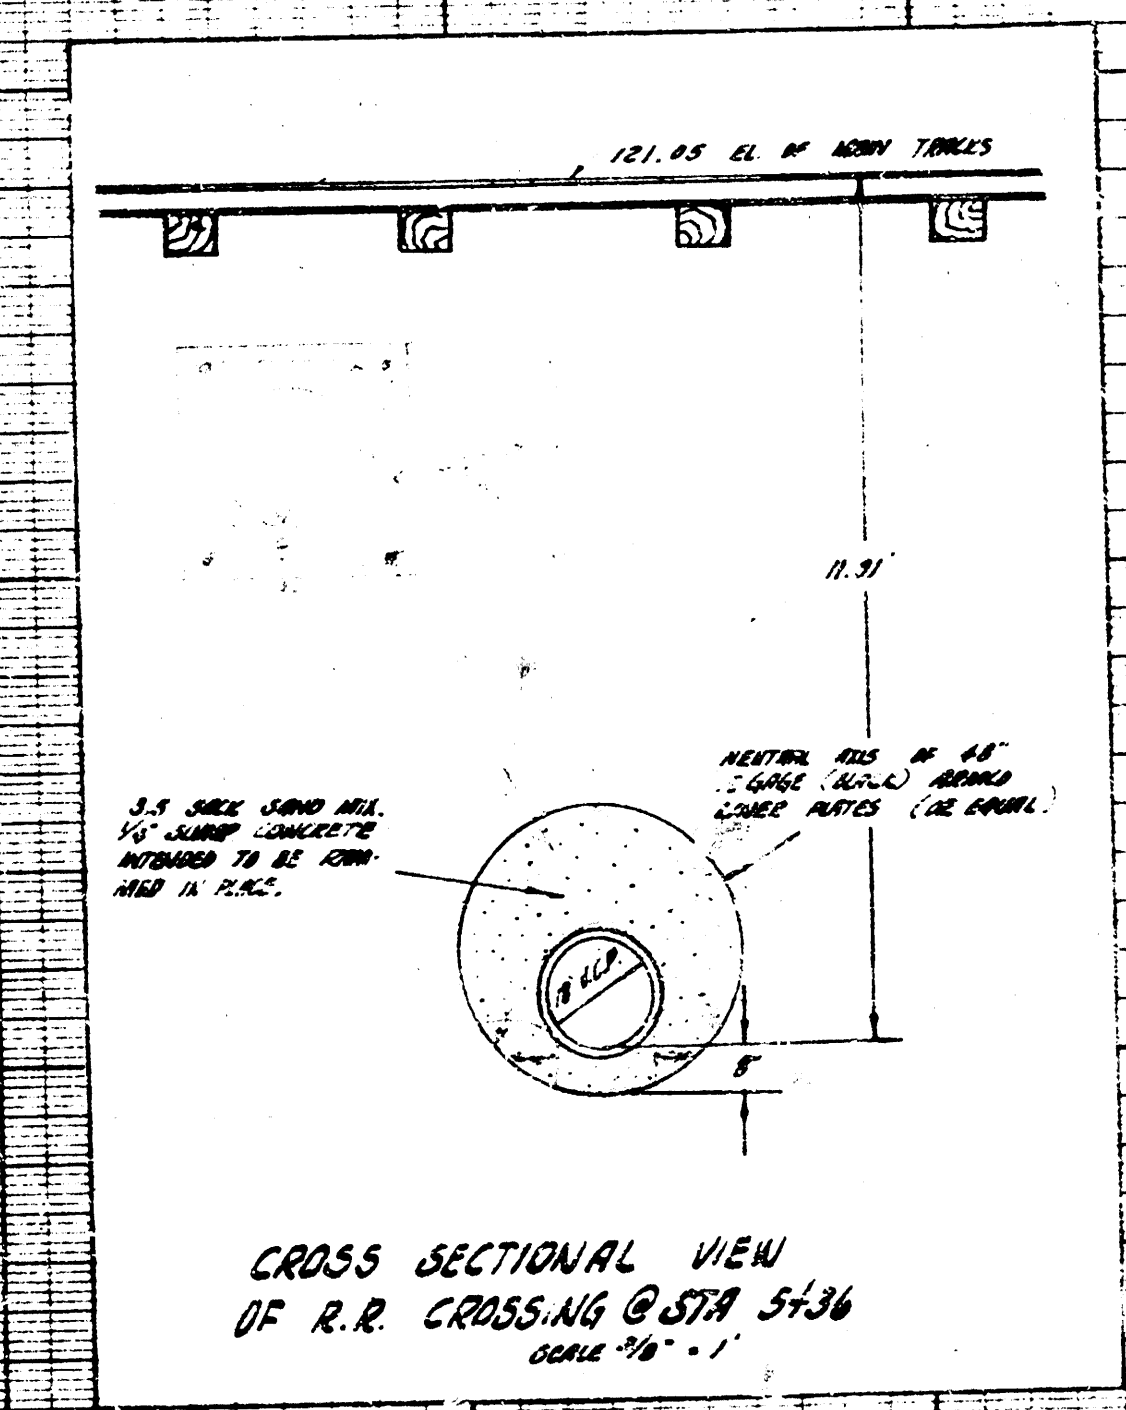


ADDITION TO SUBMITTAL "R" SAN. SEWER 20
 PROJECT NO. C21-68

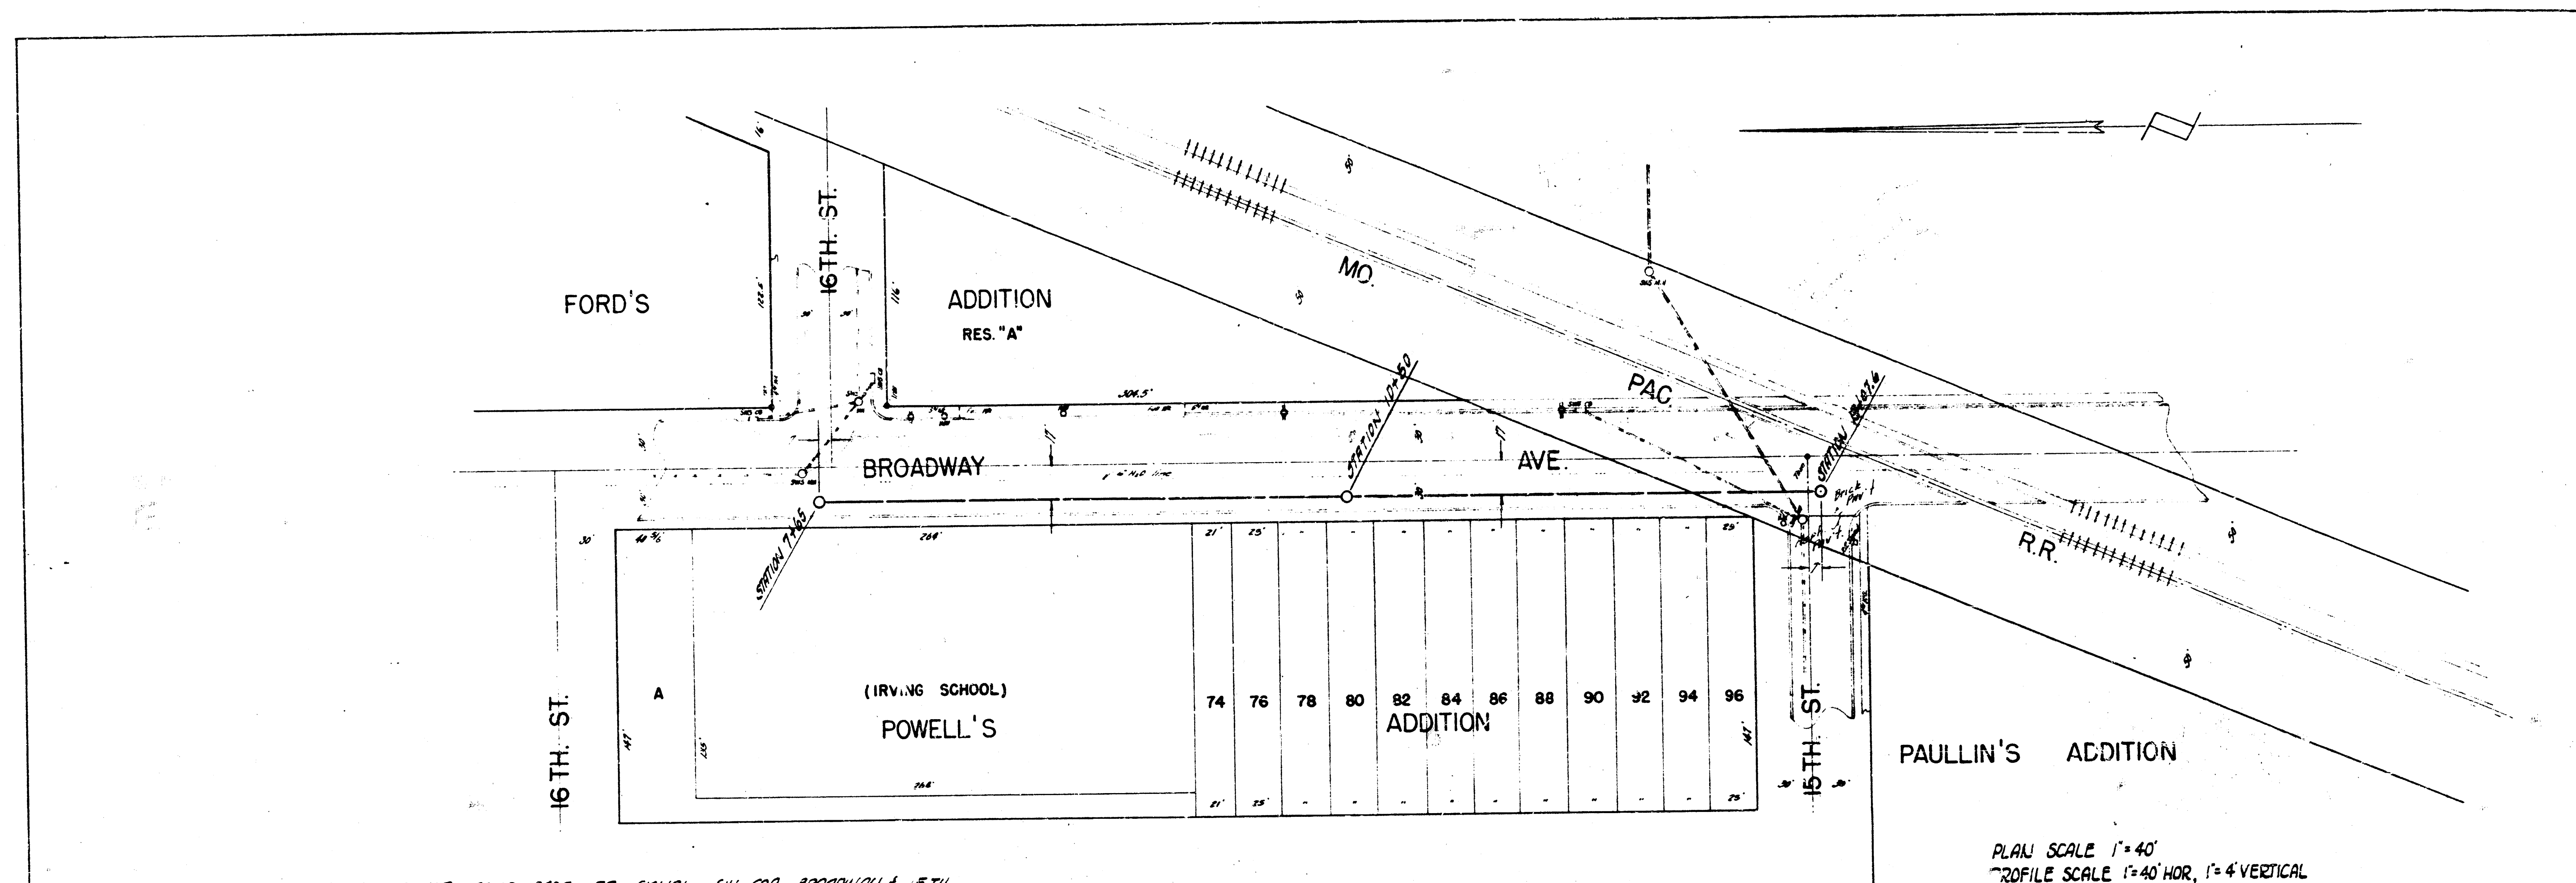

B.M. 120.73 NE COR. CONC. BASE RR SIGNAL SW COR BROADWAY & 15TH.

PLAN SCALE 1"=40'
 PROFILE SCALE 1"=40' HOR, 1"=4' VERTICAL

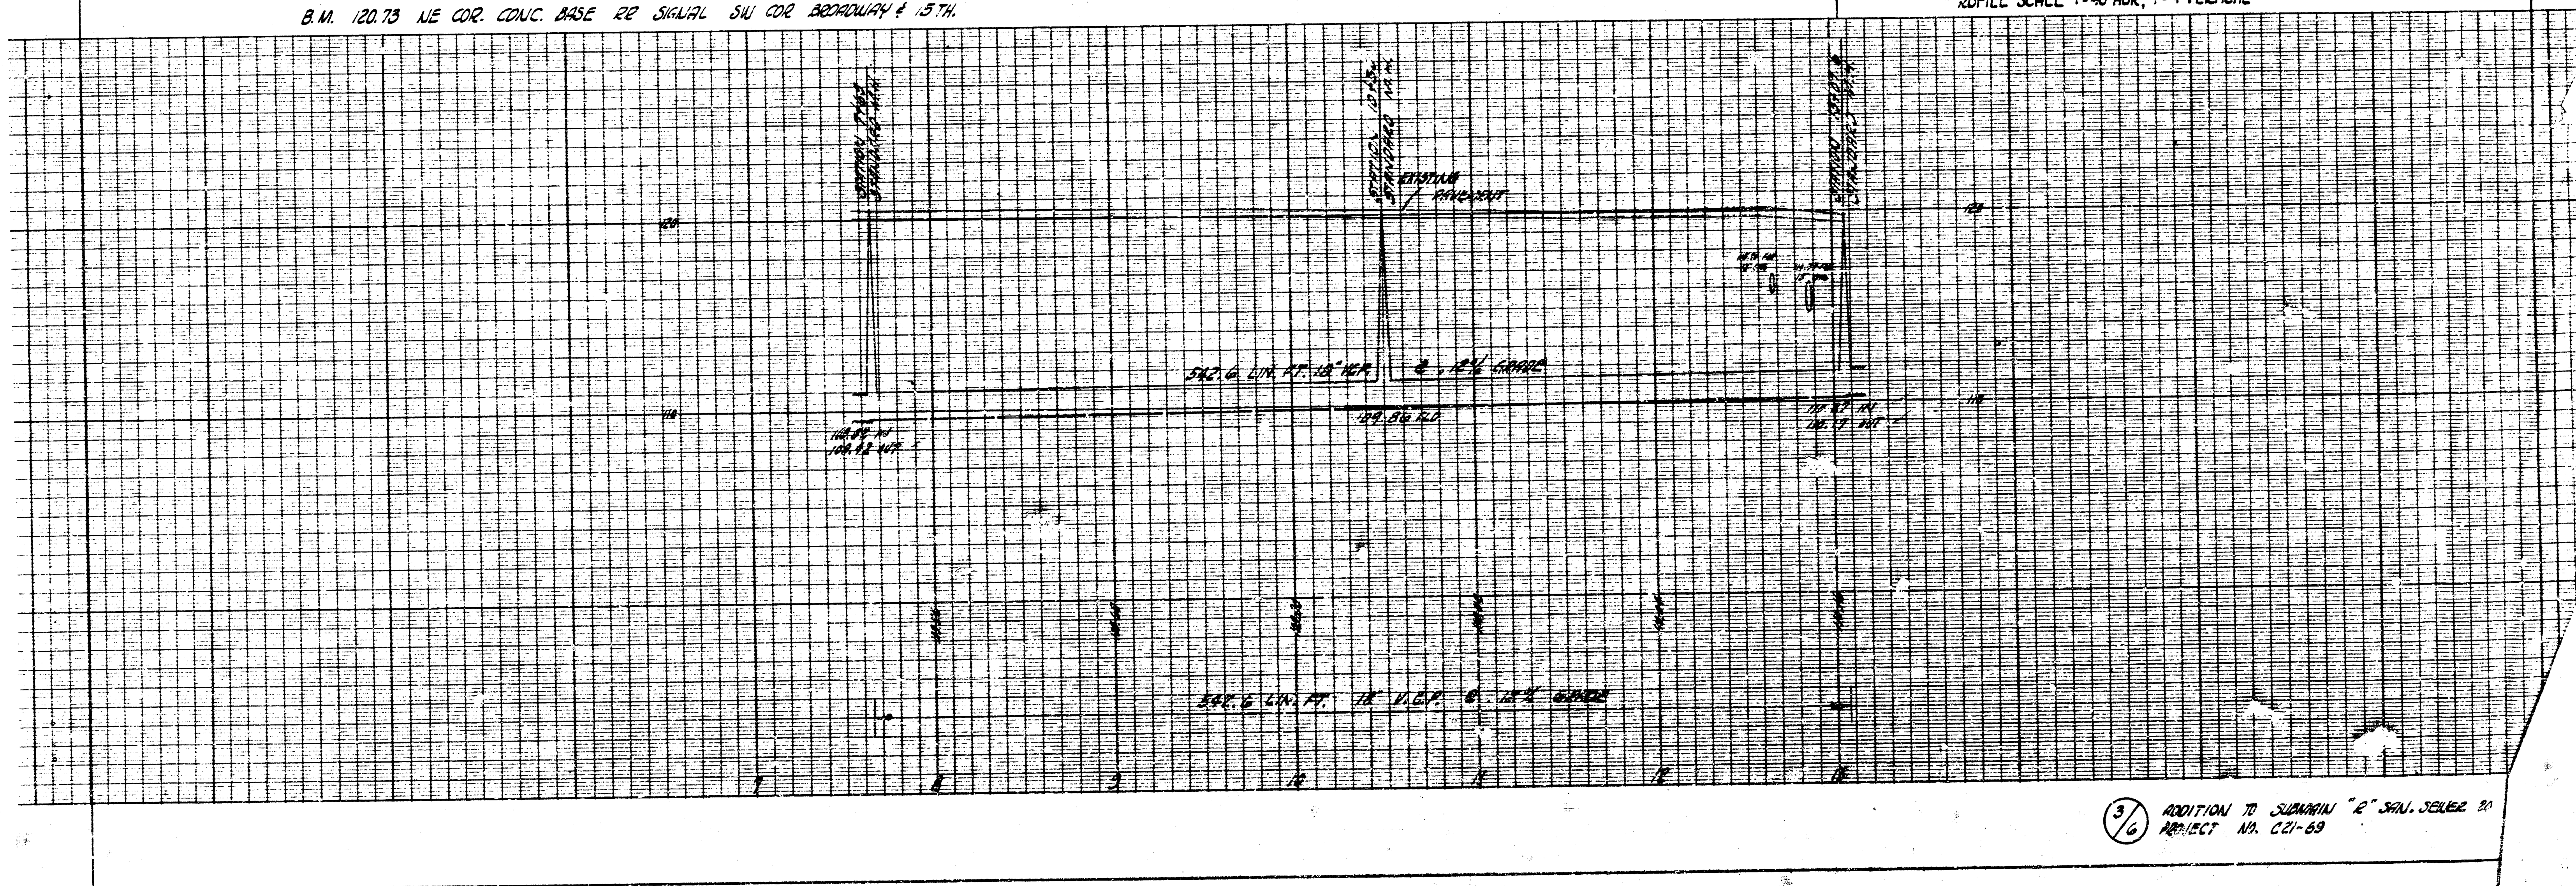

3/4 ADDITION TO SUBMITTAL "A" SHALL BE MADE BY PROJECT NO. C21-69

