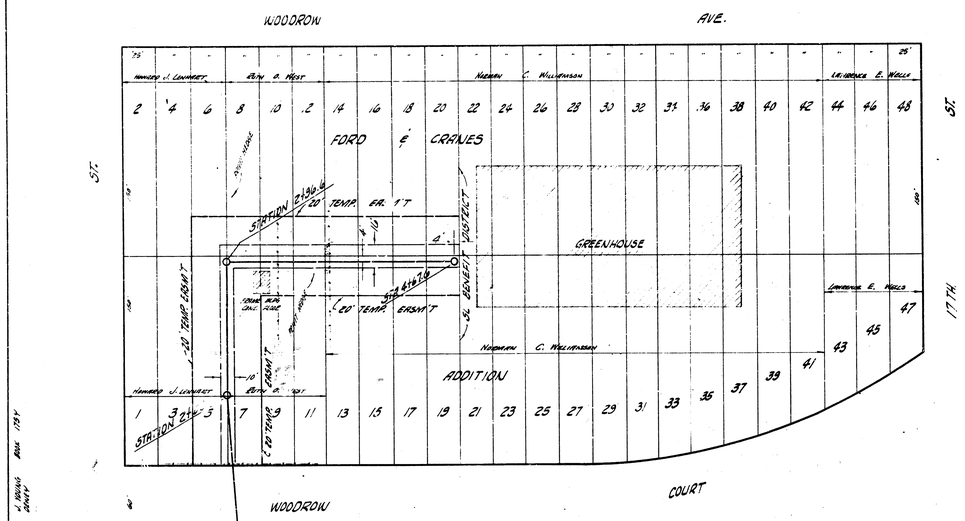

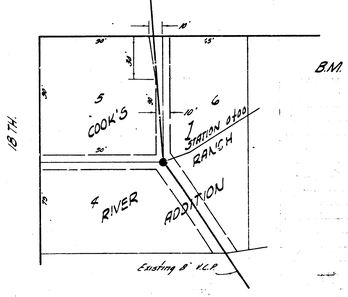

B.M. 124.34 R.R. SPIKE SS HLP SE 18TH & WOODROW COURT.

PLAN SCALE 1"=40'
PROFILE SCALE 1"=40' HOR. 1"=4' VERT.

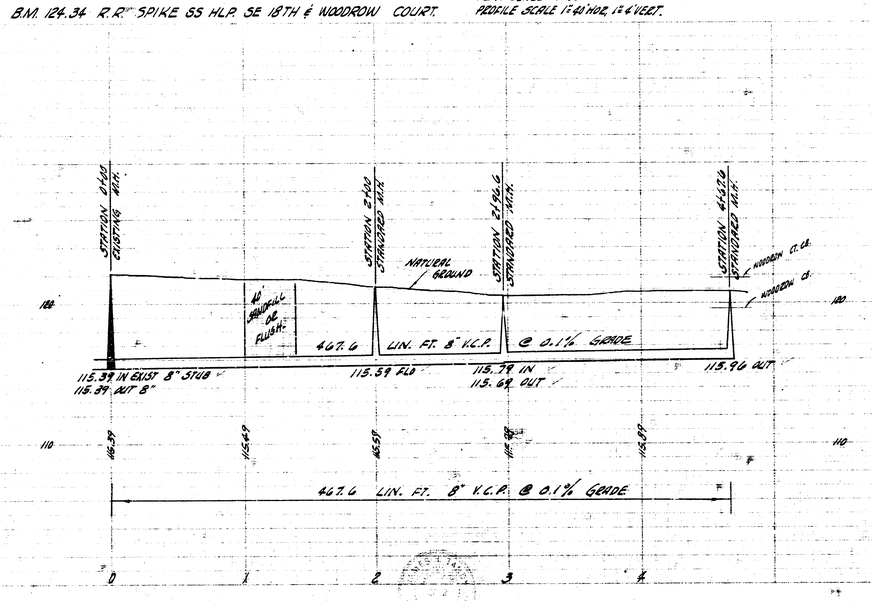

LAT. 10 DIST. R SAN. SEWER 20
CITY OF WICHITA, KANSAS
B.E. SMITH CITY ENGINEER
PROJ. NO. C28-37 DATE- MAR. 1959