

TWIN LAKES OFFICE PARK ADDN.

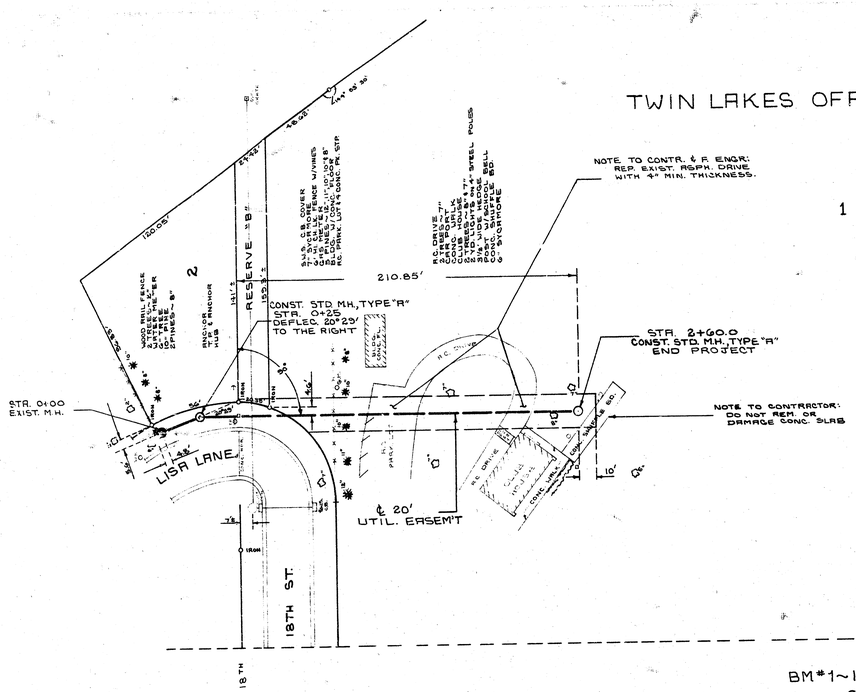

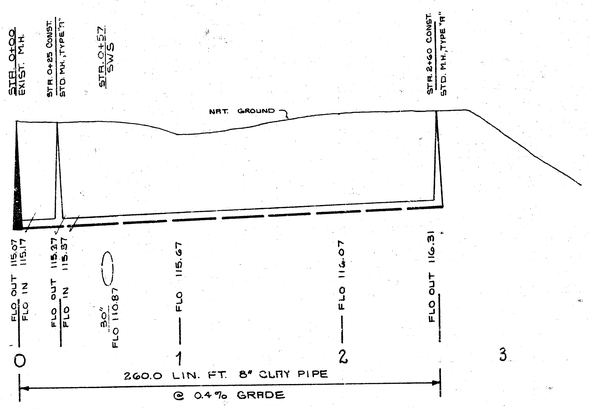

BM #1 ~ 120.935 ~ TOP C.B. @ S. END OF S.E. RAD. 17TH - WOODROW CT.

BM. #2 ~ 122.76 ~ TOP S. CB. ON 18TH ST., 21' E. OF C. BASIN, S.E. COR. 18TH & LISA LANE DUE N. OF PROP. IRON

N

SCALE
HORIZONTAL 1" = 40'
VERTICAL 1" = 5'

JAMES H. TANDY
LICENSED
2012
KANSAS
PROFESSIONAL ENGINEER

LAT. 13 DIST. R S.S. NO. 20
CITY OF WICHITA
R. W. LINN CITY ENGINEER
DATE MAY, 1972 PROJ. NO. DBKL 572001