

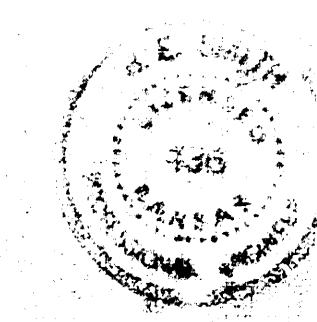


ADDITION TO SUBMAIN R SAN. SEWER 20
 CITY OF WICHITA, KANSAS
 B.E. SMITH CITY ENGINEER
 PROJECT NO. C21-69

DESIGNED BY: B.E. SMITH
 DRAWN BY: J.E. HALL
 CHECKED BY: J.E. HALL
 DATE: 12-14-59

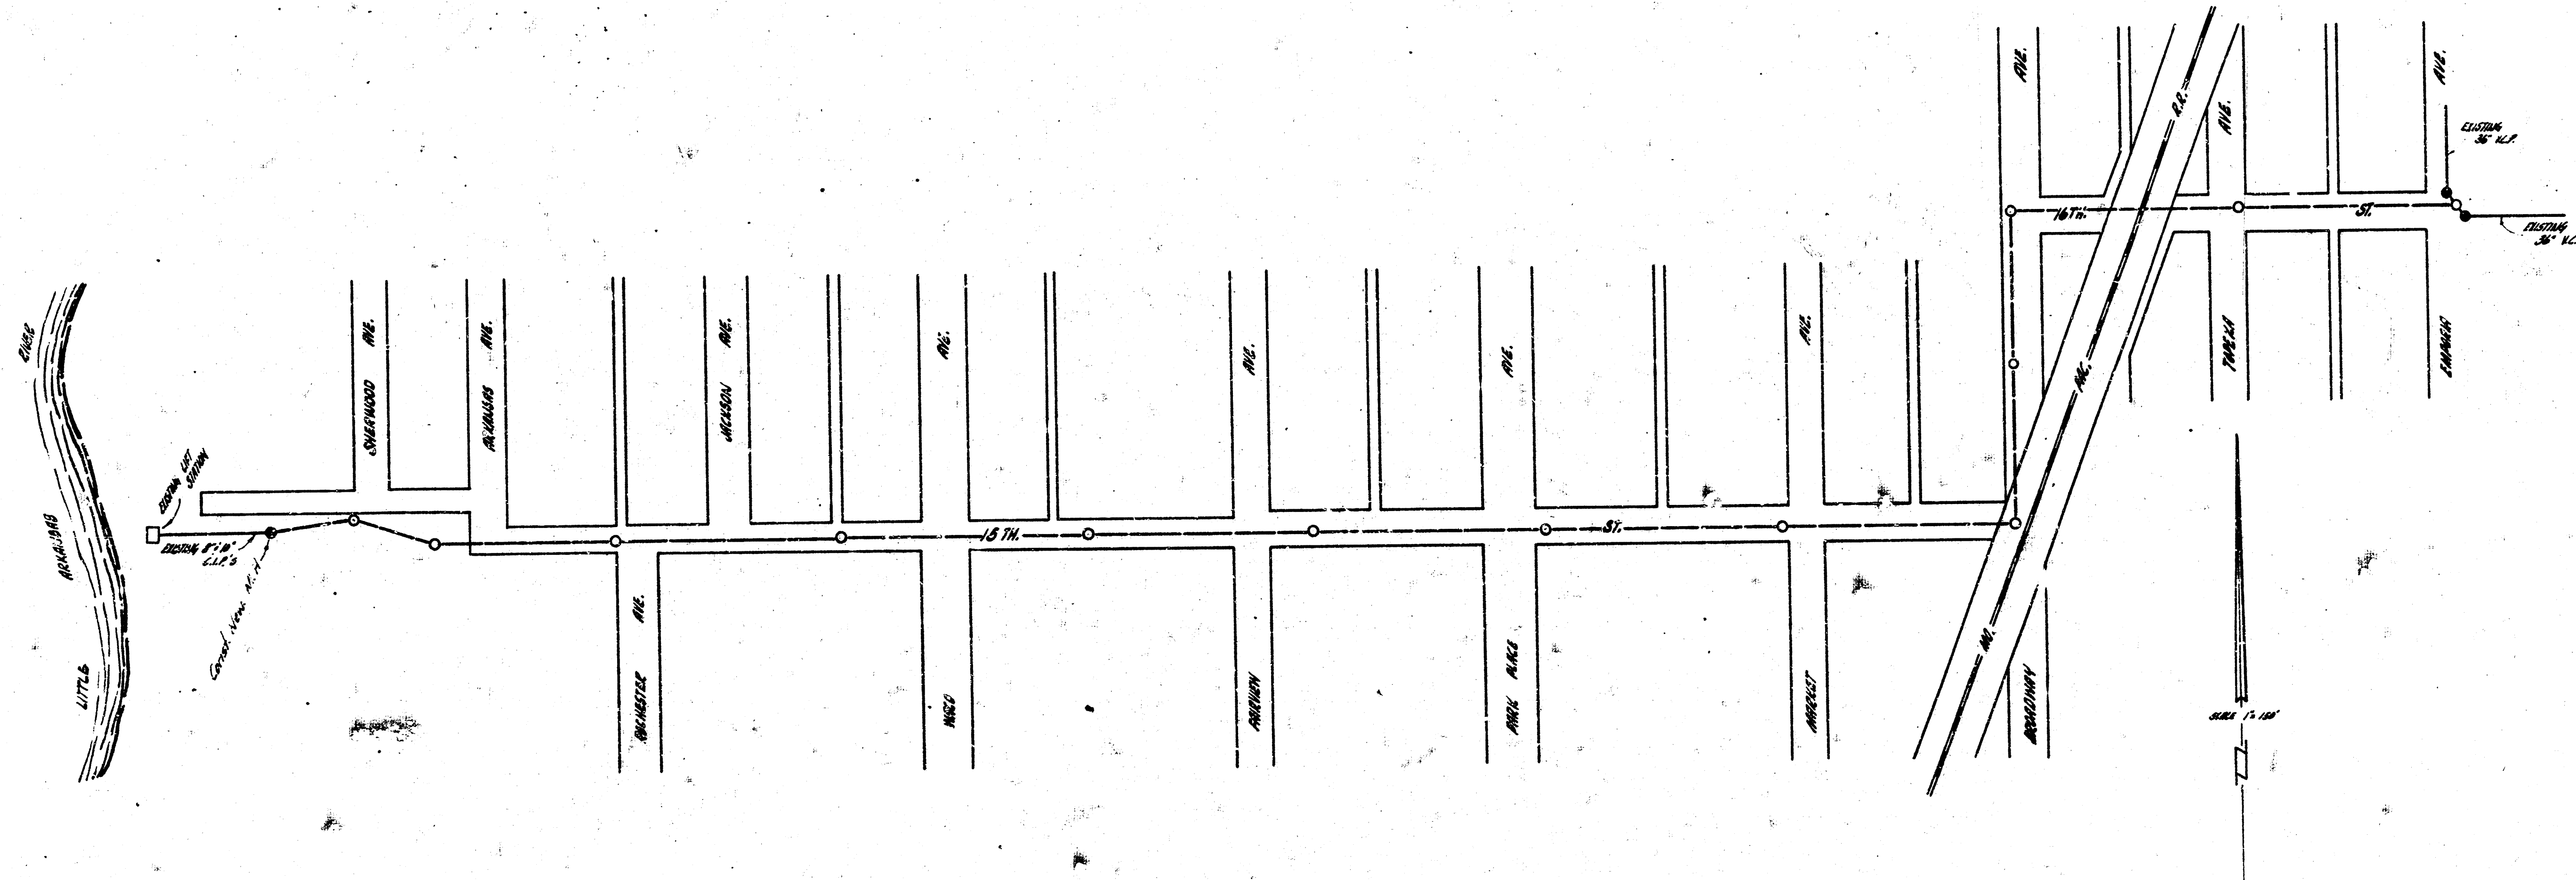

B.E. Smith
 City Engineer

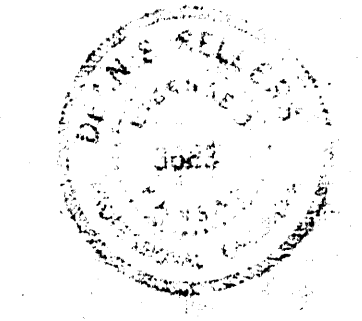

1/6 ADDITION TO SUBMAIN R SAN. SEWER 20
 PROJECT NO. C21-69 12-14-59

SURVEY BY JAMES TRACY
 DRAWN BY J. TRACY
 CHECKED BY J. TRACY


B.M. 120.97 IRON BL. OF WKS. NE. COR. BROADWAY & 16TH
 B.M. 121.17 STANDARD SE. COR. 17TH & BROADWAY

NOTE: SANDFILL ENTIRE PROJECT AND
 REPLACE PAVEMENT TO CITY SPECS.


NOTE: COST OF REMOVAL & REPLACEMENT
 OF PAVEMENT TO BE INCLUDED
 IN BID PRICE OF PIPE.

PLAN SCALE 1"=40'
 PROFILE SCALE 1"=40' HOR, 1"=4' VERTICAL

NOTE: BID PRICE OF METAL PIPE
 TUNNEL TO INCLUDE CONC. ENCASEMENT
 INSIDE TUNNEL.

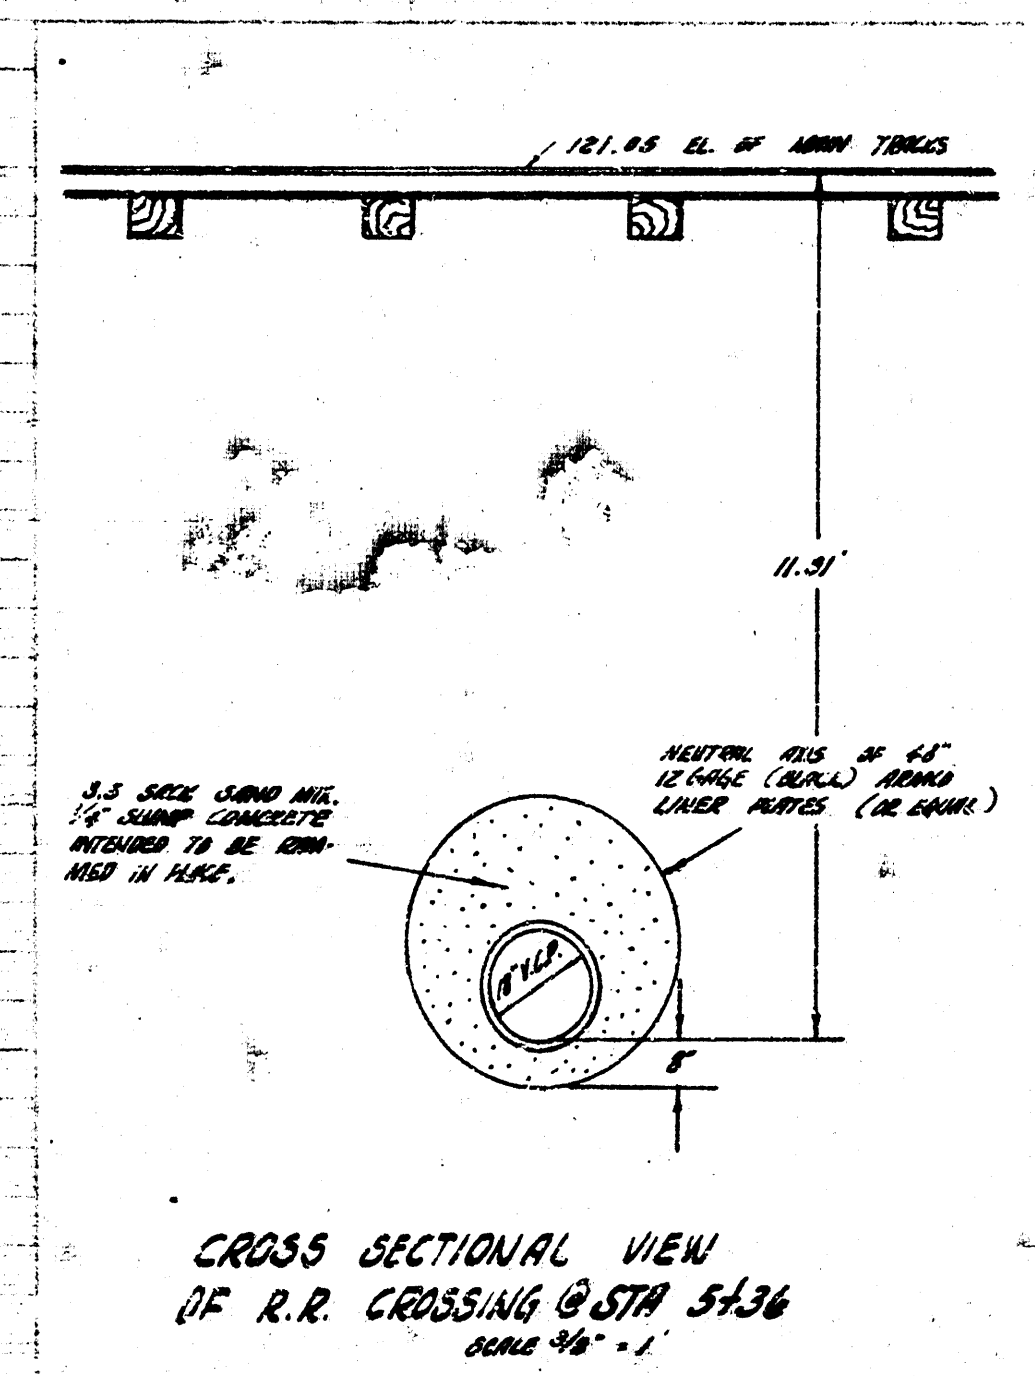


ADDITION TO SUBMITTAL 'R' SAN. SEWER 20
 PROJECT NO. C2-63

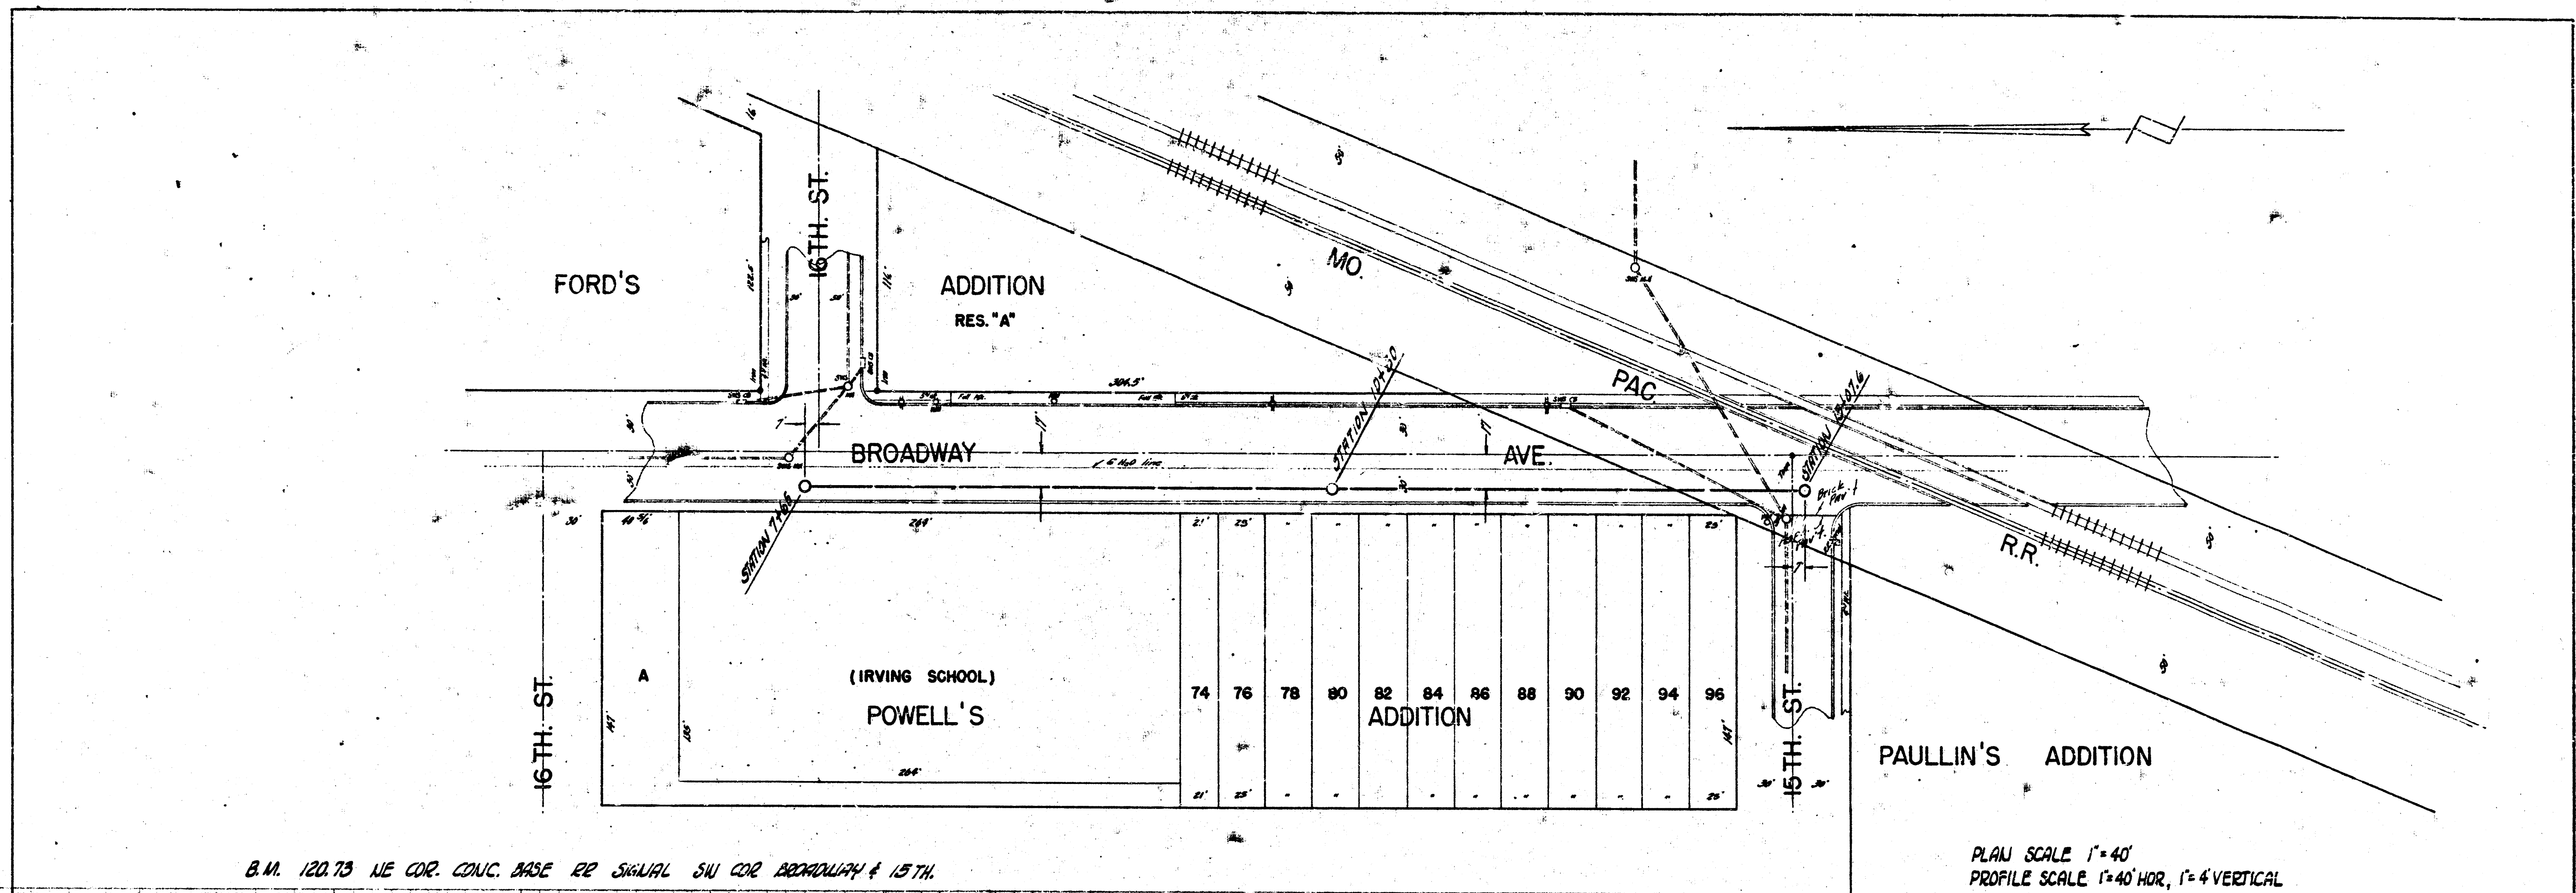


B.M. 120.73 NE COR. CONC. BASE RD. SIGNAL SW COR. BROADWAY & 15TH.


PLAN SCALE 1"=40'
PROFILE SCALE 1"=40' HOR, 1"=4' VERTICAL

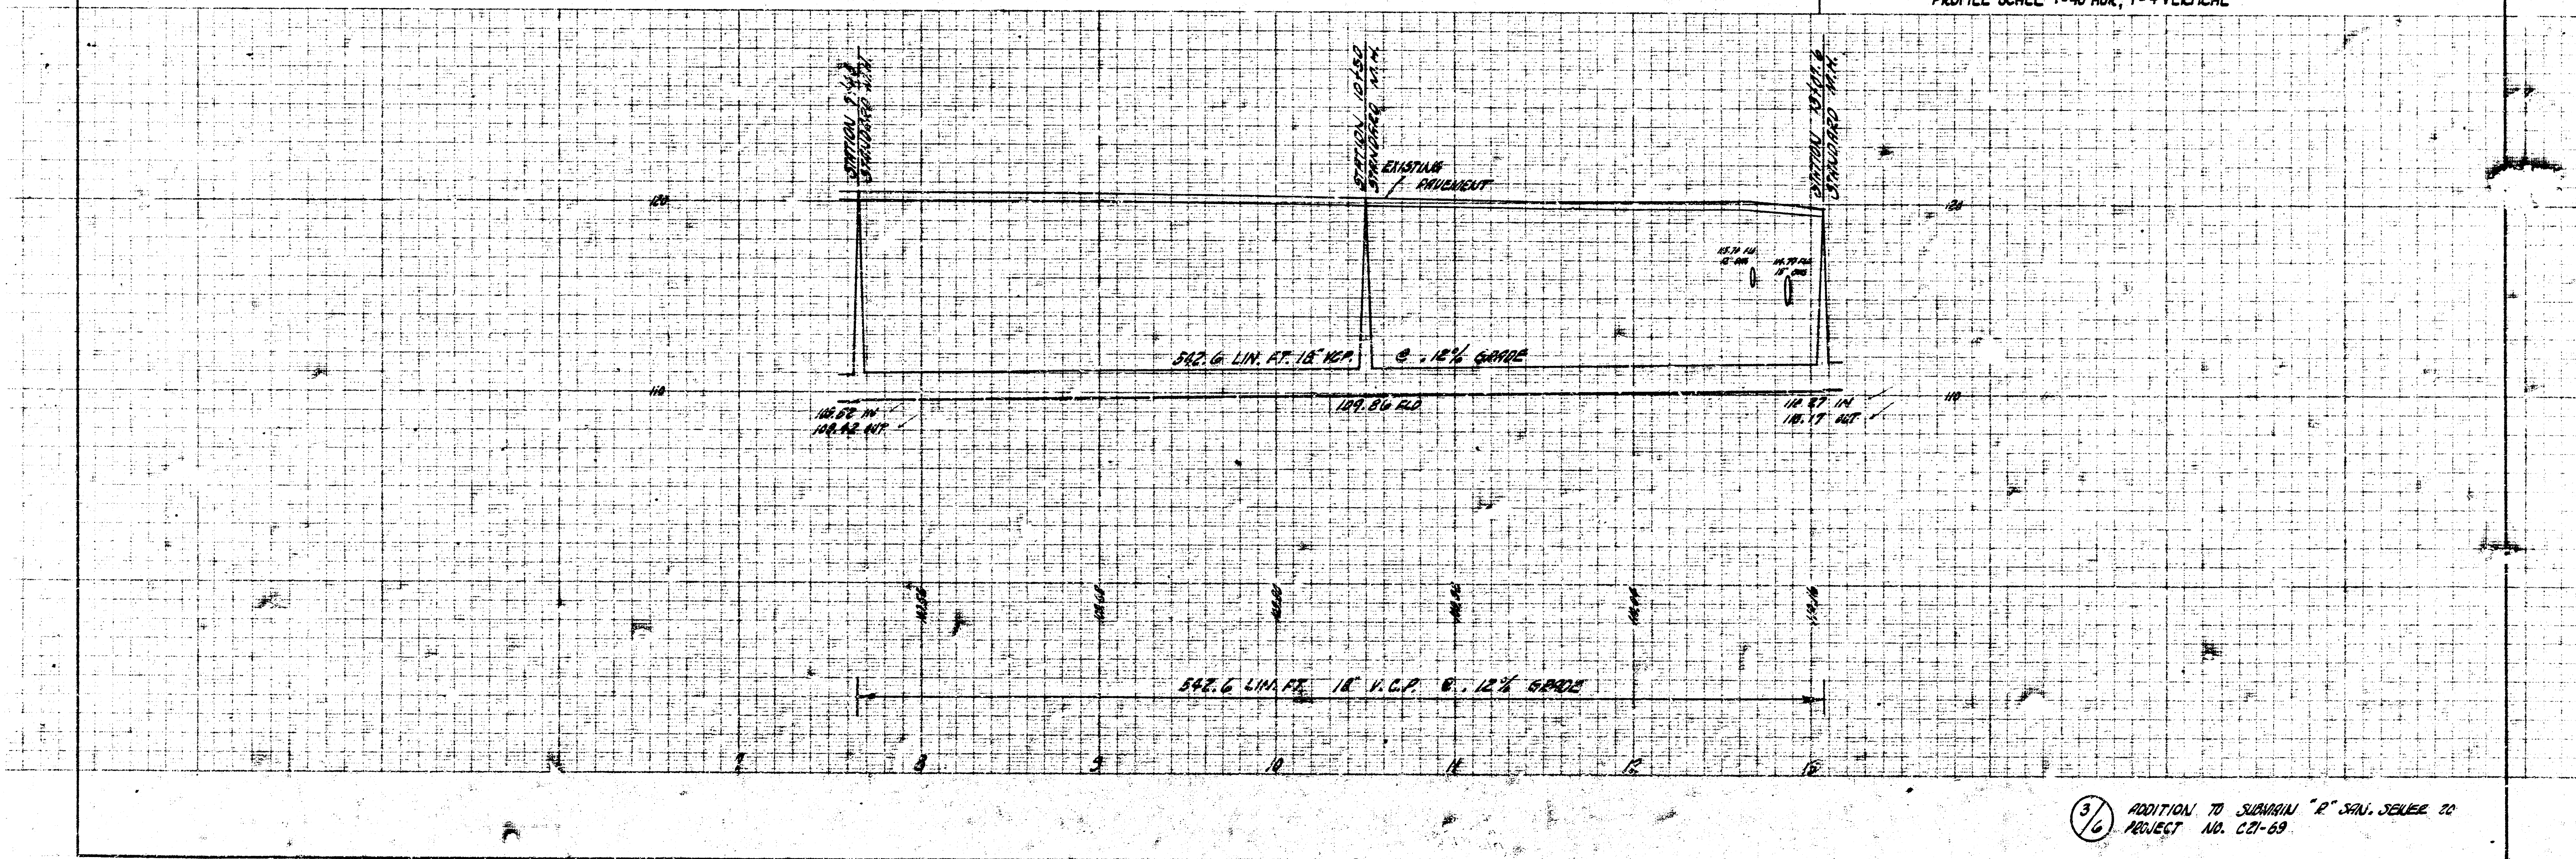


3/6 ADDITION TO SURVEY "R" SAN. SEWER TO
PROJECT NO. 021-69

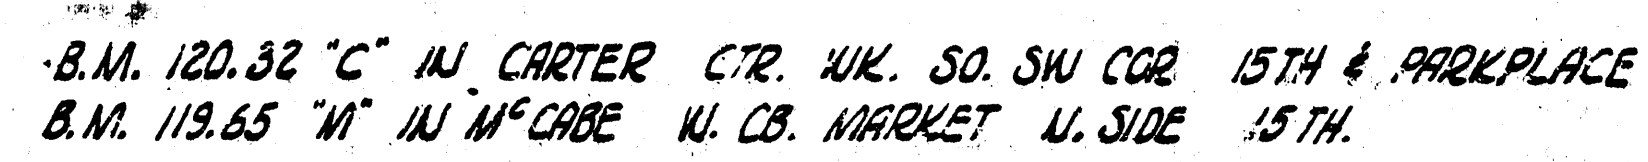

PLAN SCALE 1"=40'
PROFILE SCALE 1"=40' HOR, 1"=4' VERTICAL

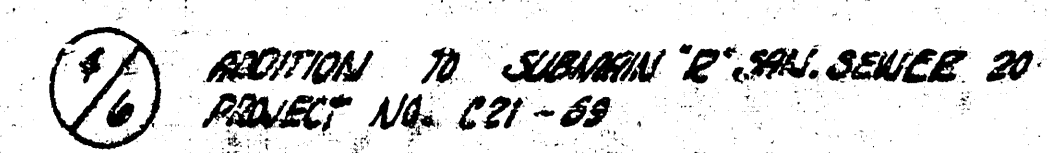

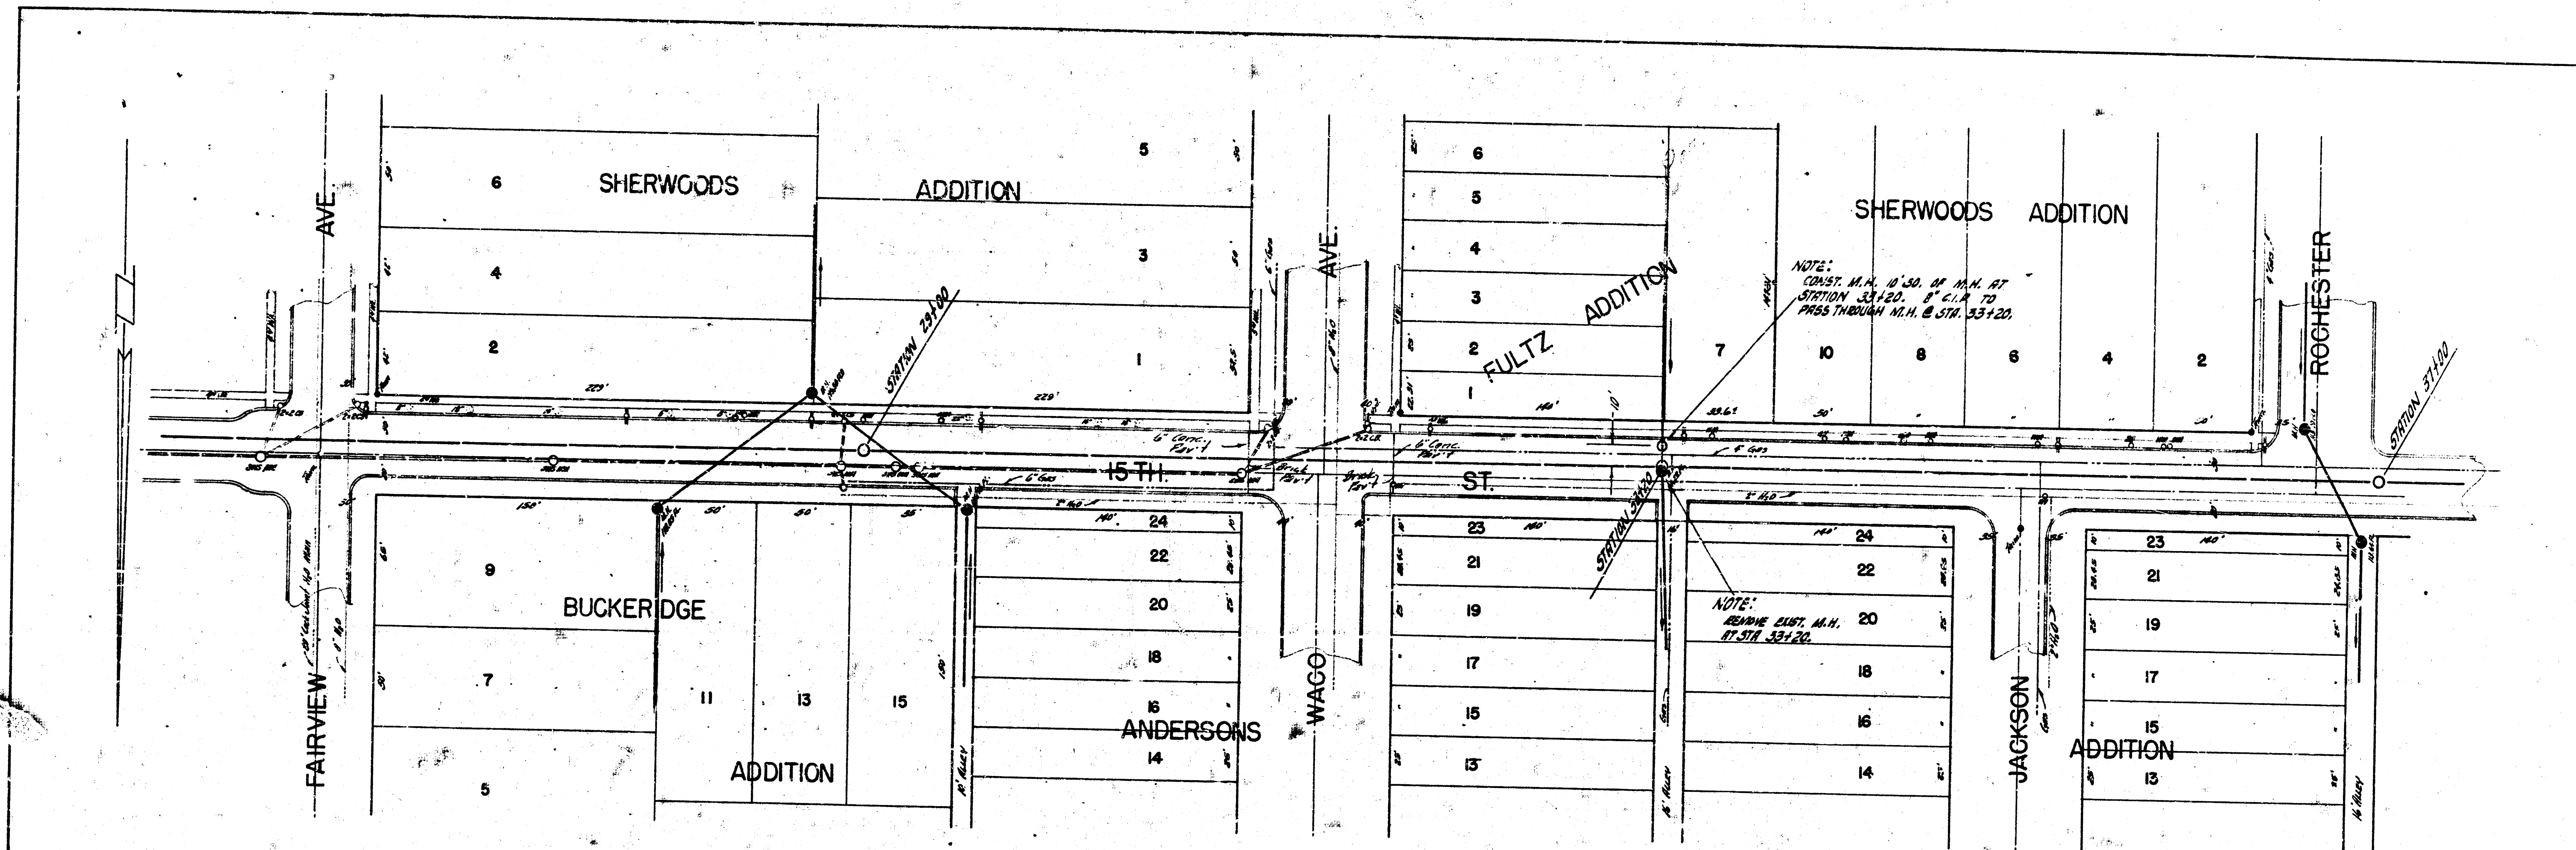

B.M. 120.02 "H" IN CURST ON W.K. NO AT INT. 56. SE COR ROCHESTER & 15TH.

PLAN SCALE 1"=40'
PROFILE SCALE 1"=40' HOR, 1"=4' VERTICAL

