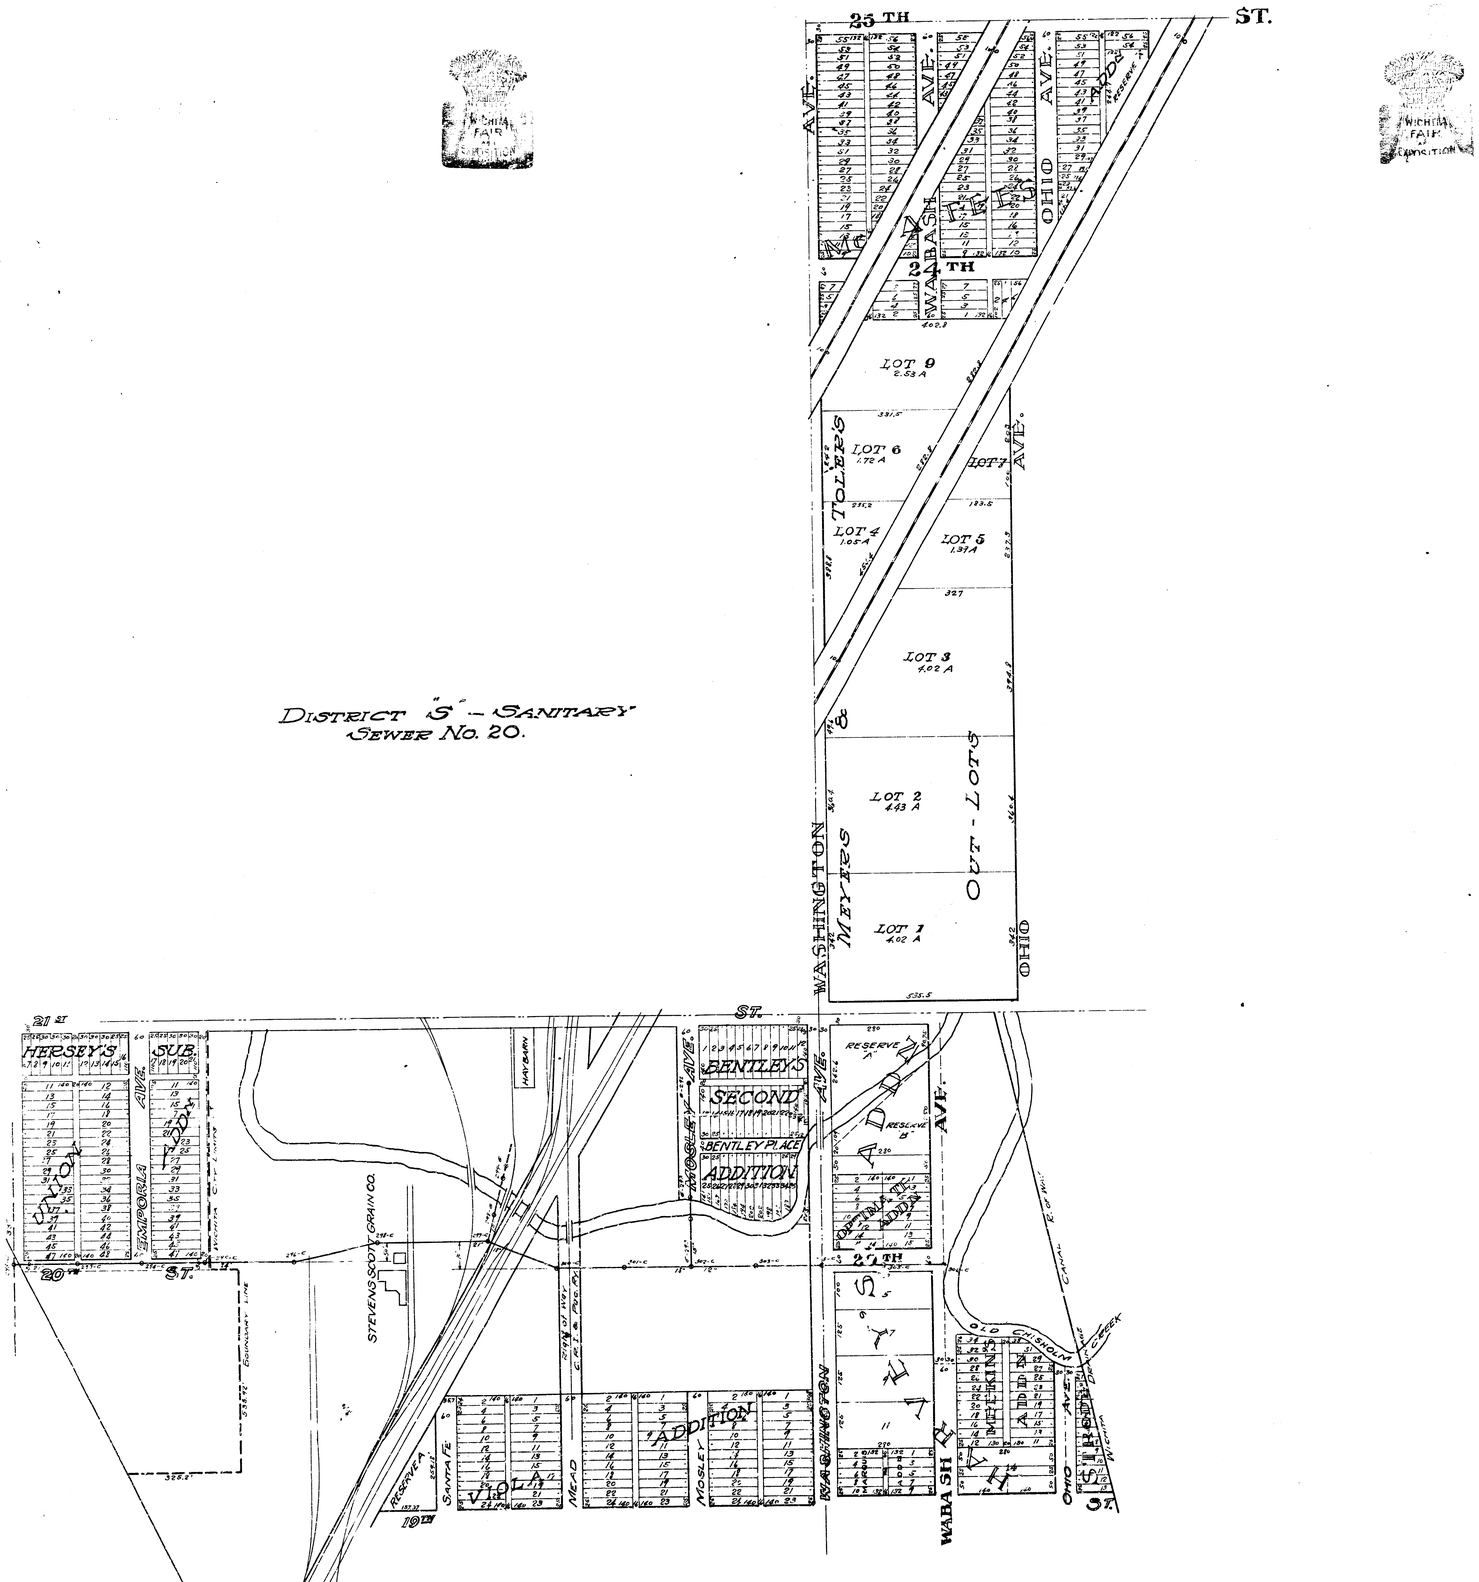

DISTRICT "S" - SANITARY SEWER NO. 20.

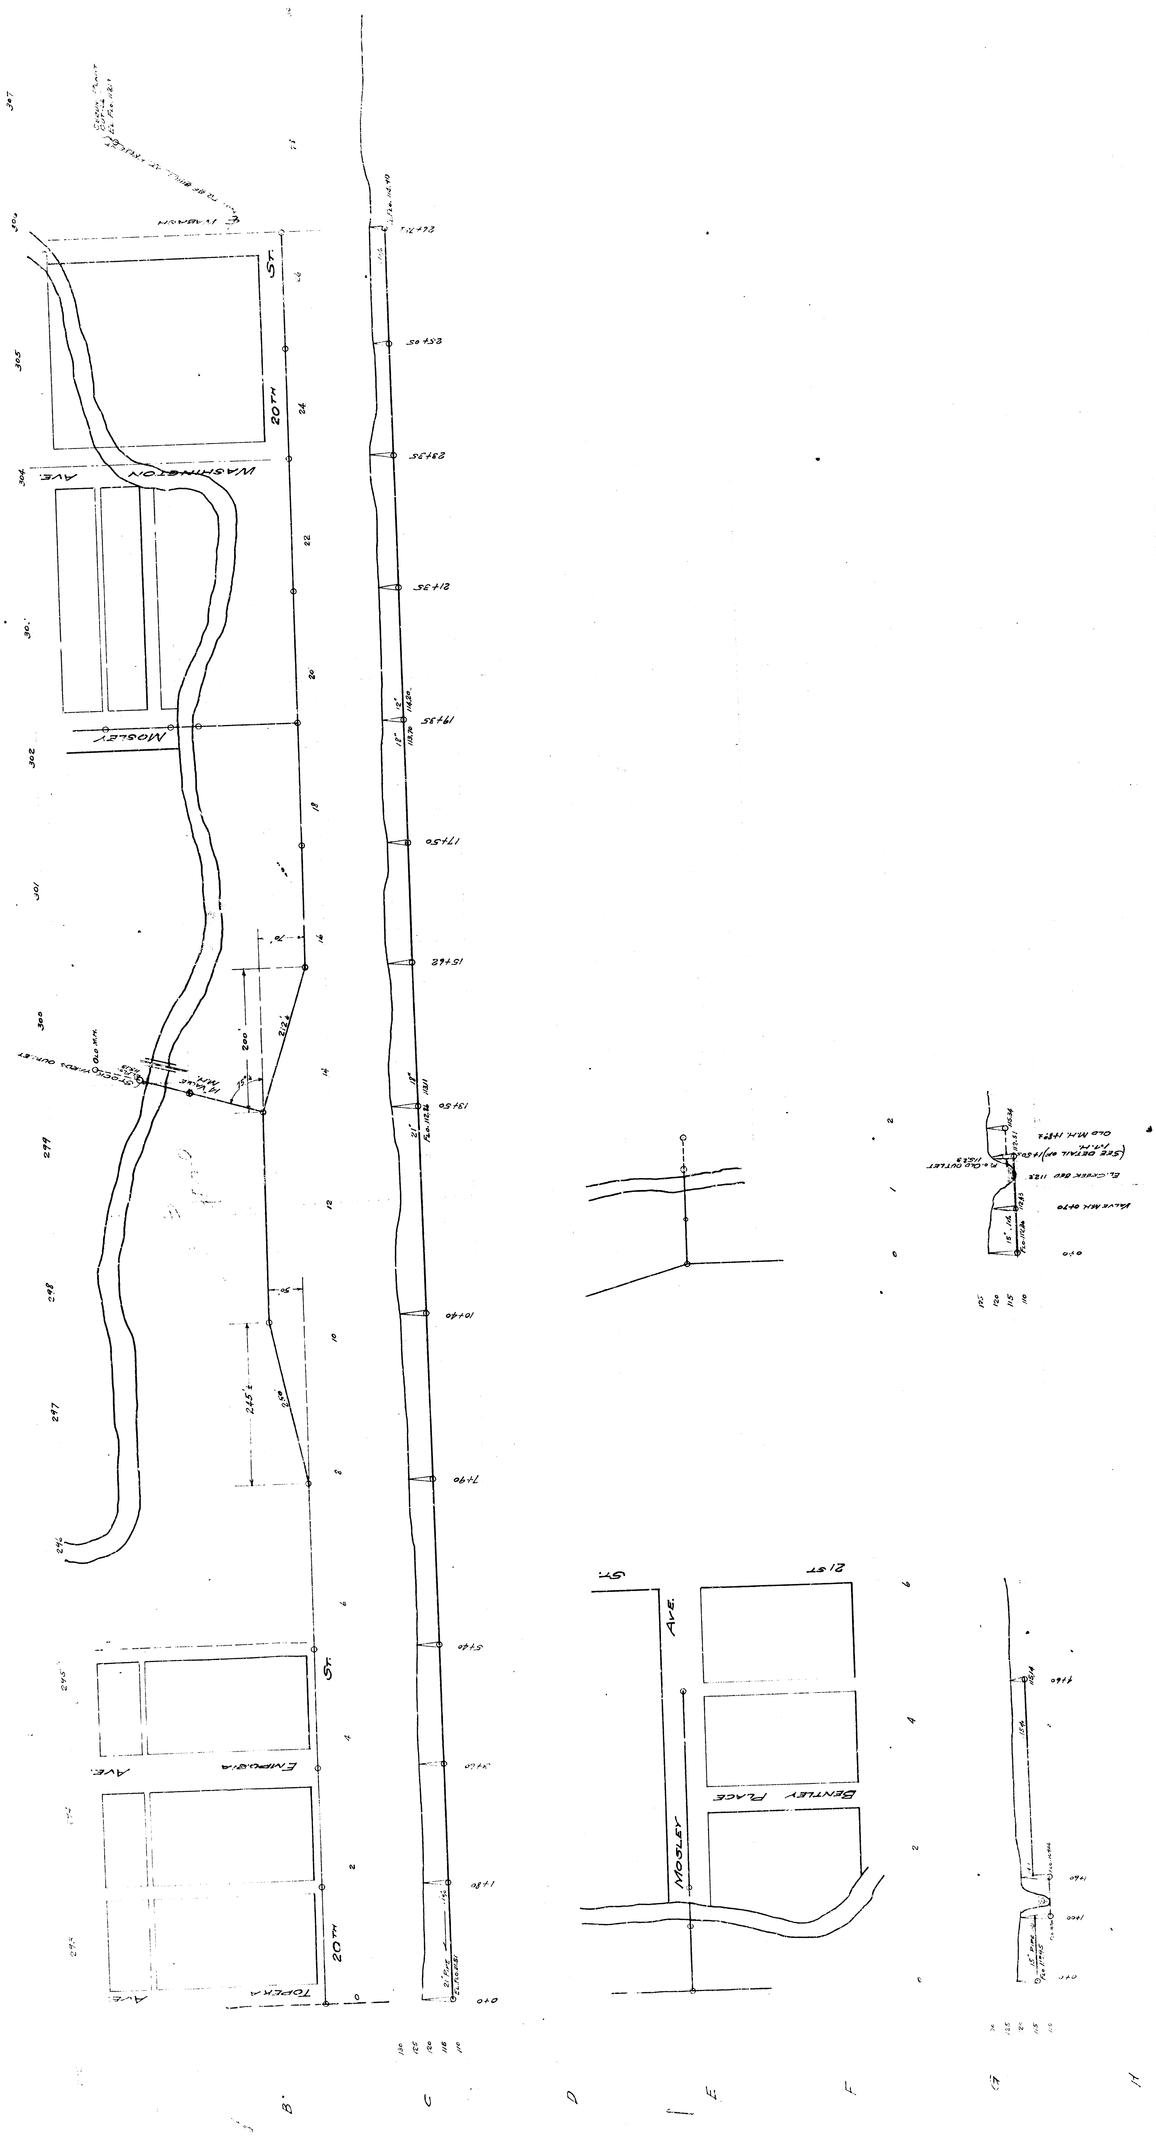
WASHINGTON AVE.
MOSLEY
20TH ST.
TOPEKA AVE.
EMPORIA AVE.
MOSLEY AVE.
BENTLEY PLACE
21ST ST.
SECTION OVER OUTLET
OLD MH.
OLD MH. INFILL
OLD OUTLET
(SEE DETAIL ON PLAN)
OLD MH. INFILL
