
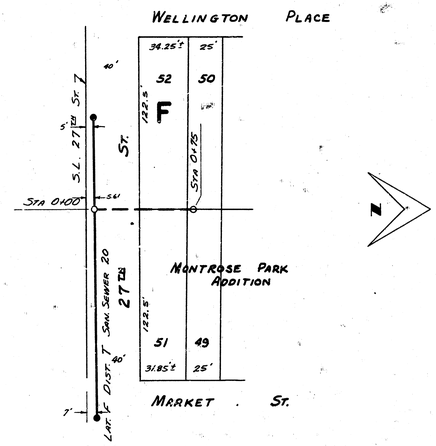


Survey By - Kreiger
Drawn By - T. Dewey
Checked By -
Date - Jan. 1956
Notebook K30

B.M. 129.52 "M" In. Muller F.P. S.E. Cor. 27TH & Market

Plan Scale 1"=40'
Profile Scale 1"=40' Hor., 1"=4' Vertical

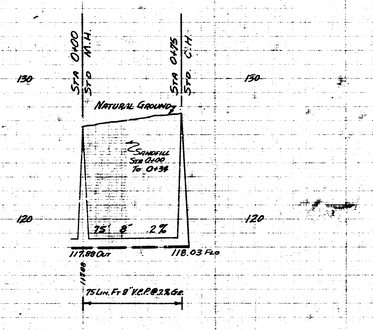

Ext. Of Lat. F Dist. T San. Sewer 20
City Of Wichita Kansas
B.E. Smith City Engineer
Jan. 1956 Private Job

2 2 5 (1)