LOCATION MAP
LAT. 17 DIST. T SAN. SEWER 20
CITY OF WICHITA
B.E. SMITH CITY ENGINEER PROJECT NO. C25-87

SURVEY BY - HANSON NOTEBOOK I H 30
DRAWN BY - T. DEWEY
CHECKED BY -
DATE FEB. 1956

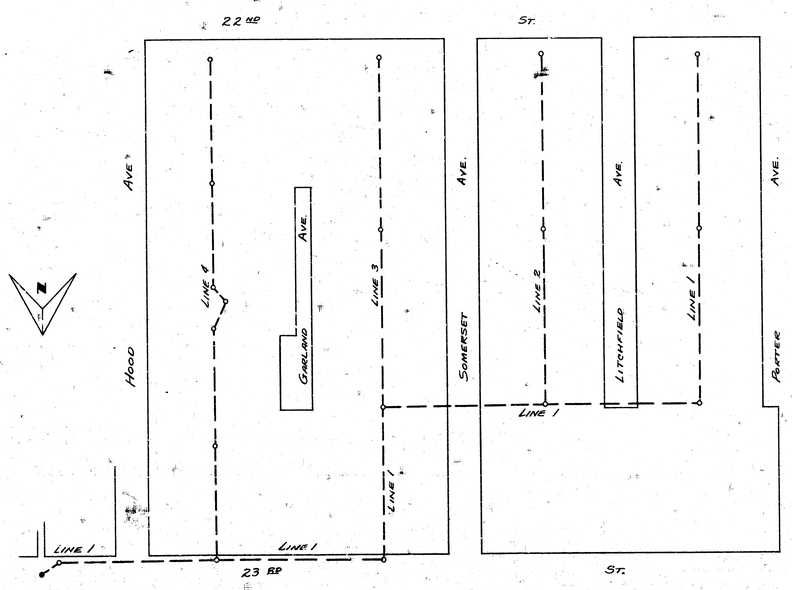

LAT 17 DIST. T SAN SEWER 20
PROJECT NO. C25-87 SHEET 1 OF 7

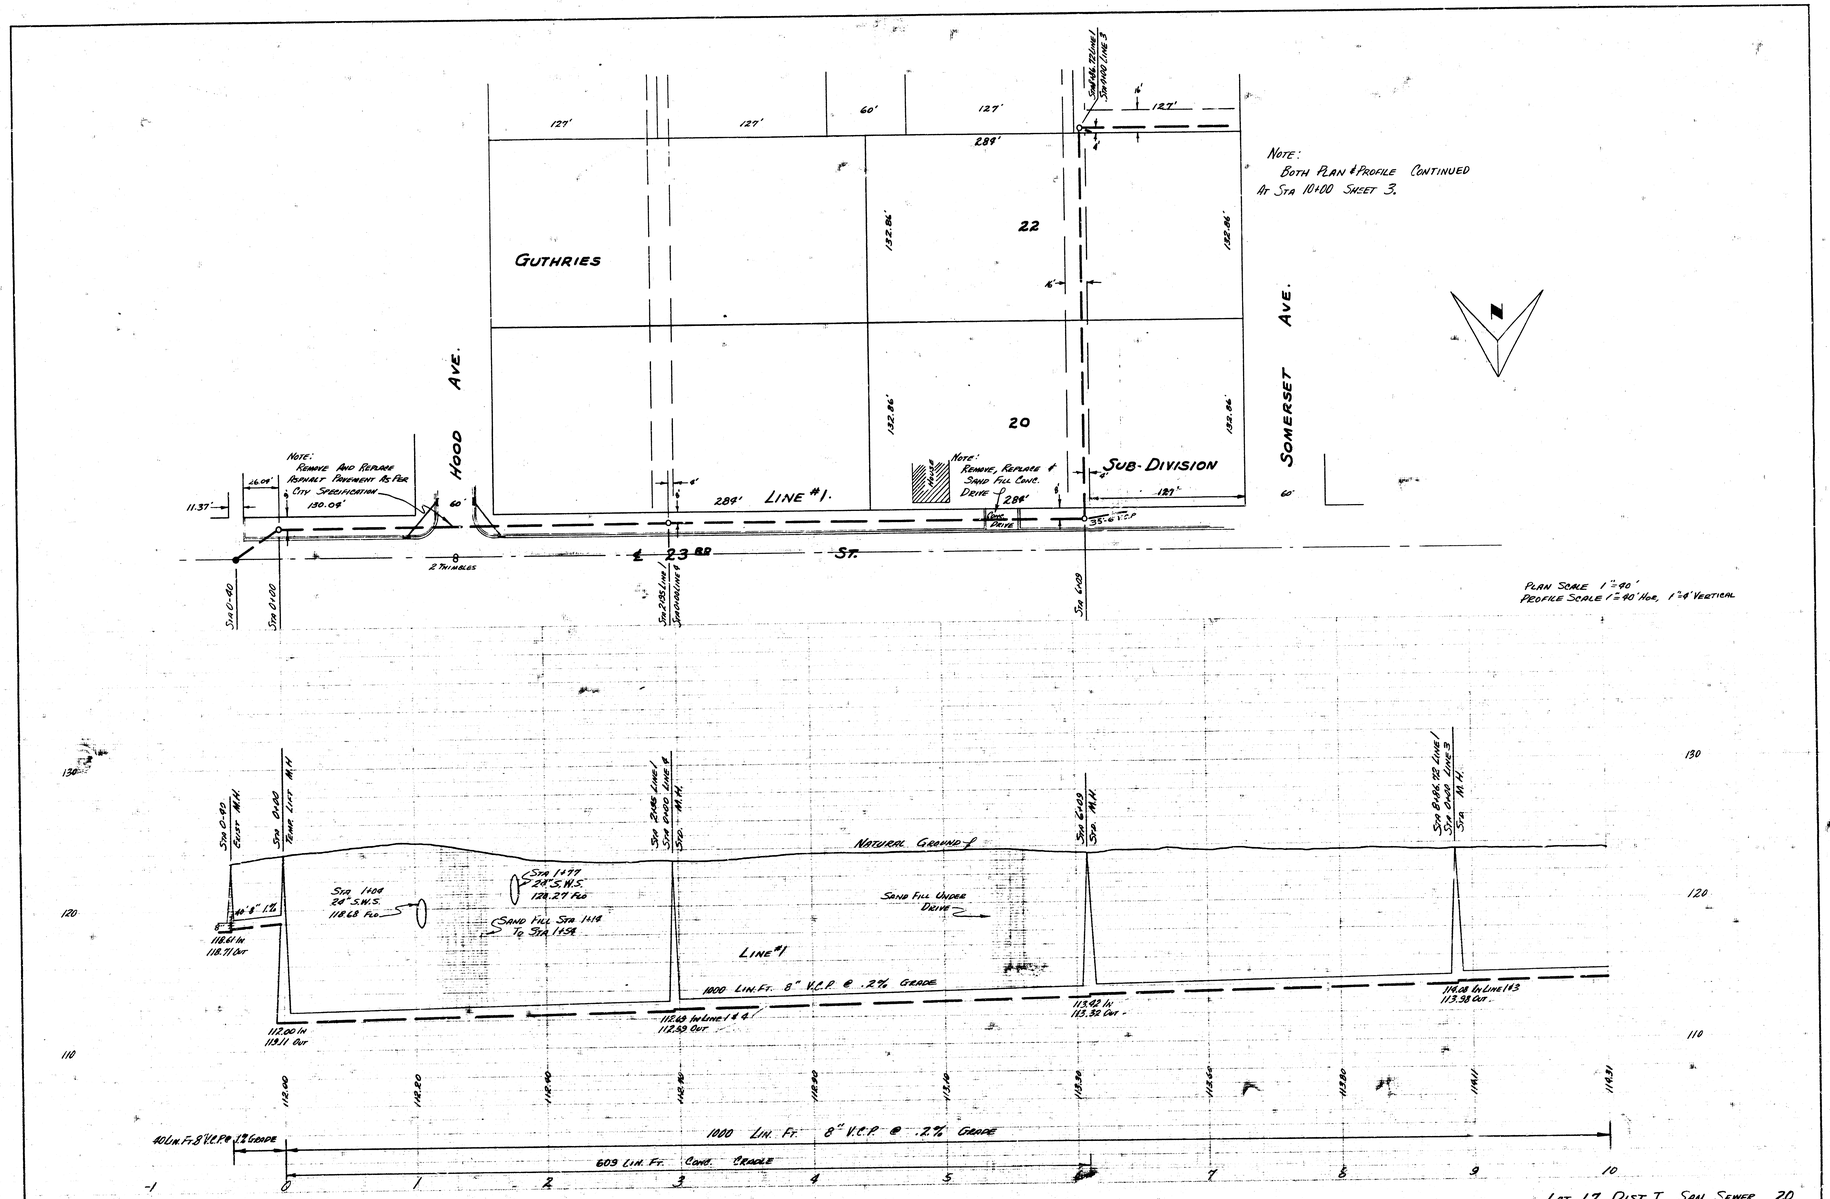

LAT. 17 DIST. T SAN. SEWER 20
PROJECT No. C25-87 SHEET 2 OF 7

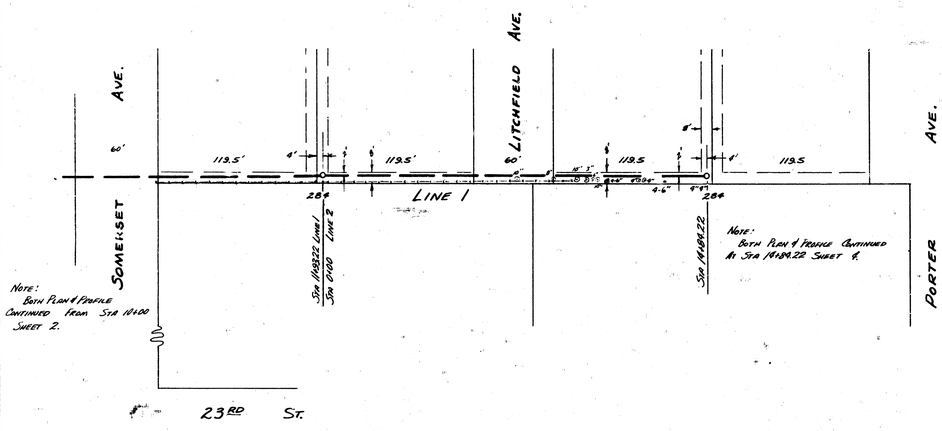

PLAN SCALE 1"=40'
PROFILE SCALE 1"=40' HOR, 1"=4' VERTICAL

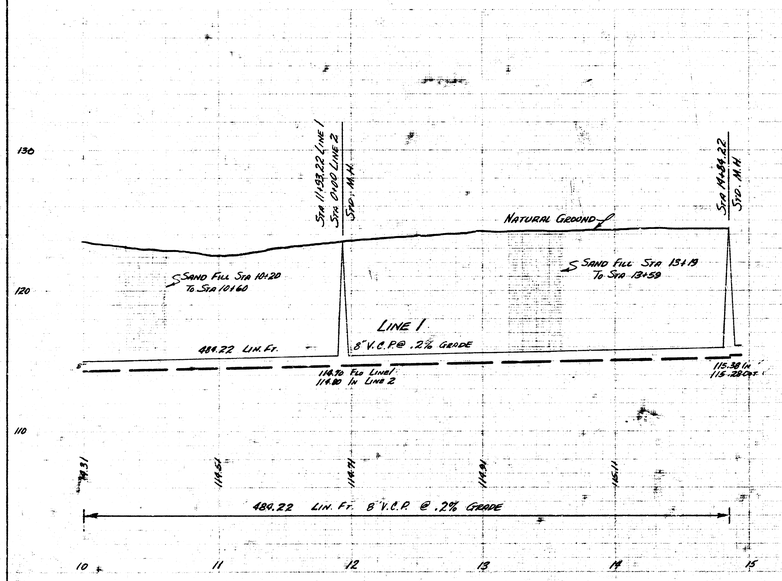

LAT. 17 DIST. T SAN. SEWER 20
PROJECT No. C25-87 SHEET 3 OF 7

NOTE:
PLAN & PROFILE CONTINUED FROM STA 14+84.22 SHEET 3.

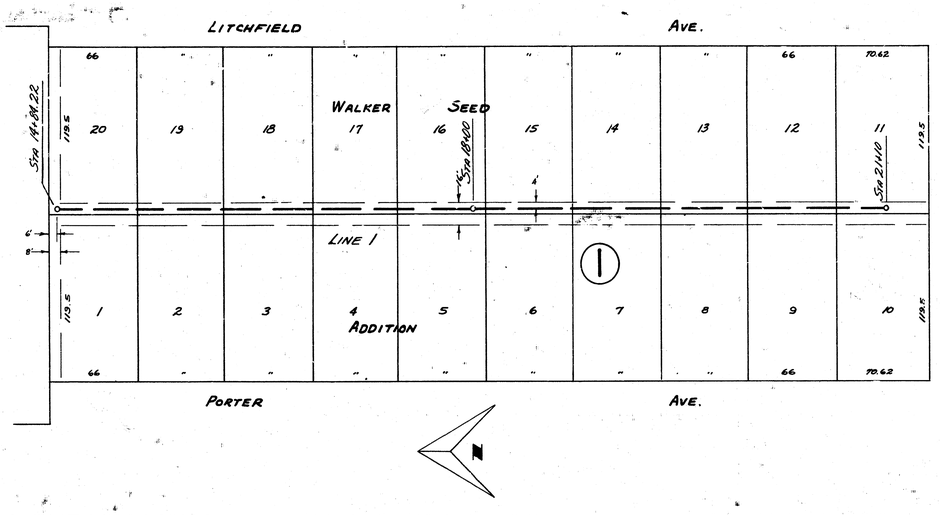

PLAN SCALE 1"=40'
PROFILE SCALE 1"=40' HOR. 1"=6' VERTICAL

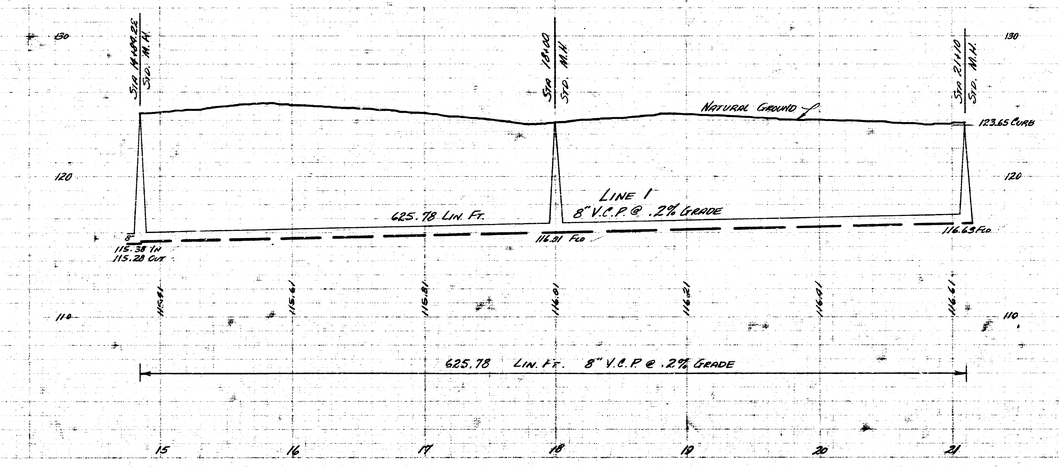

LAT. 17 DIST 7 SAN. SEWER 20
PROJECT No. C25-87 SHEET 4 OF 7

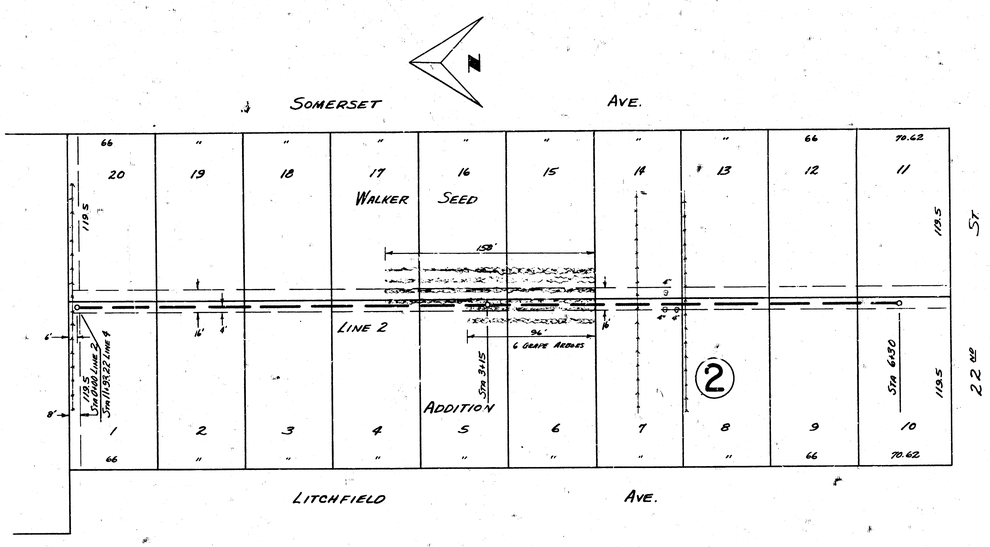

PLAN SCALE 1"=40'
PROFILE SCALE 1"=40' HOR, 1"=4' VERTICAL

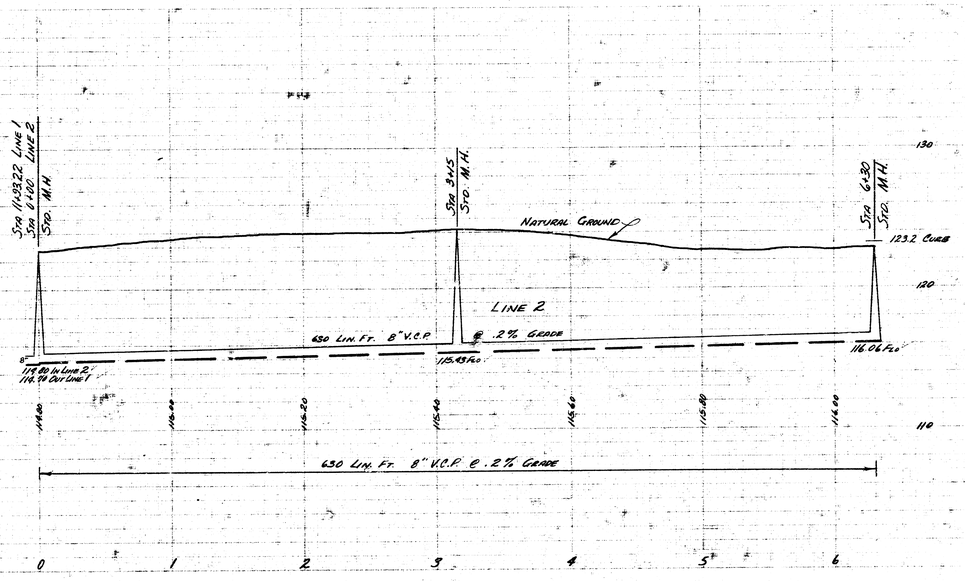

LAT. 17 DIST. T. SAN. SEWER 20
PROJECT NO. C25-87 SHEET 5 OF 7

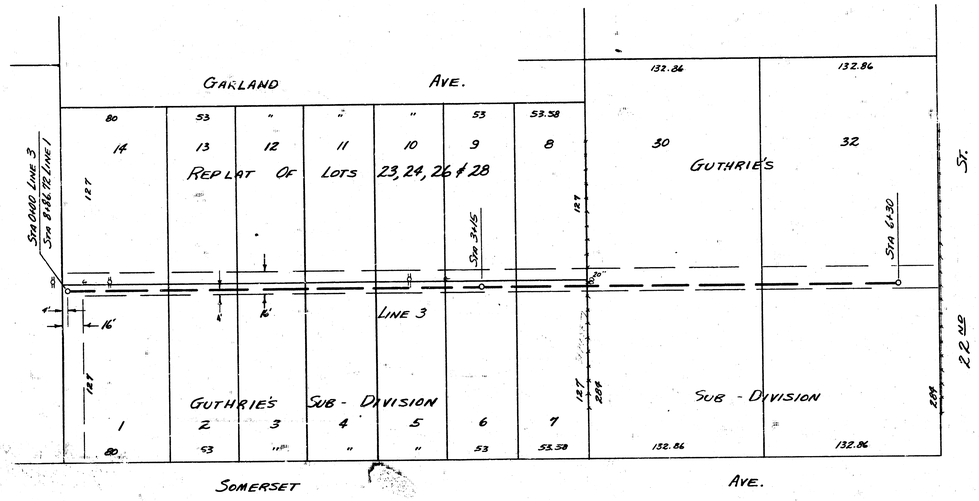

PLAN SCALE 1"=40'
PROFILE SCALE 1"=40' HOR, 1"=4' VERTICAL

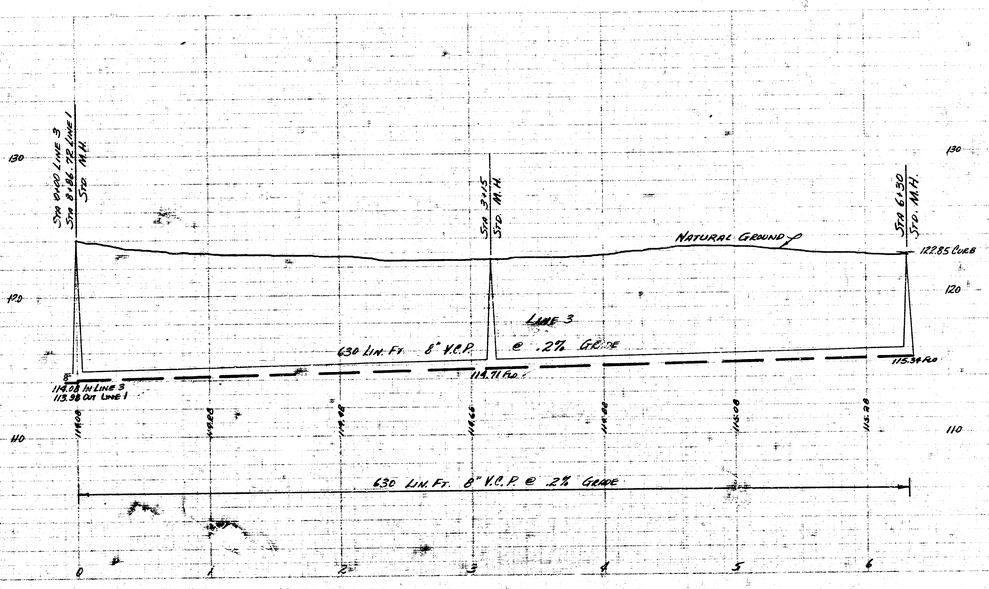

LAT. 17 DIST. T SAN. SEWER 20.
PROJECT NO. C25-87 SHEET 6 OF 7

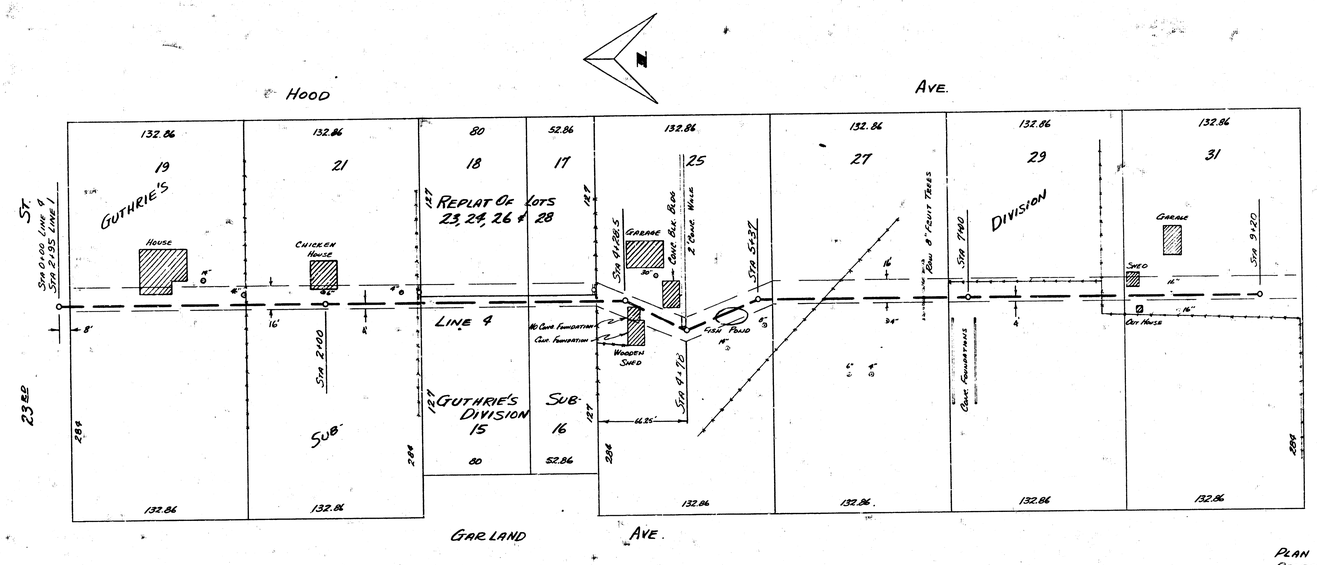

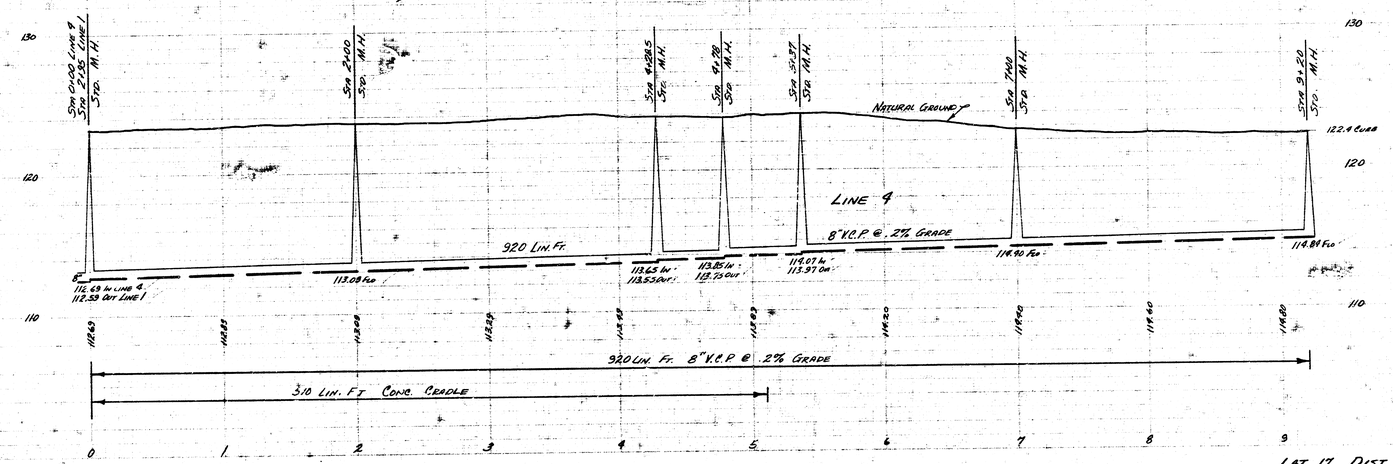

LAT. 17 DIST T SAN. SEWER 20
PROJECT NO. [illegible]-87 SHEET 7 OF 7