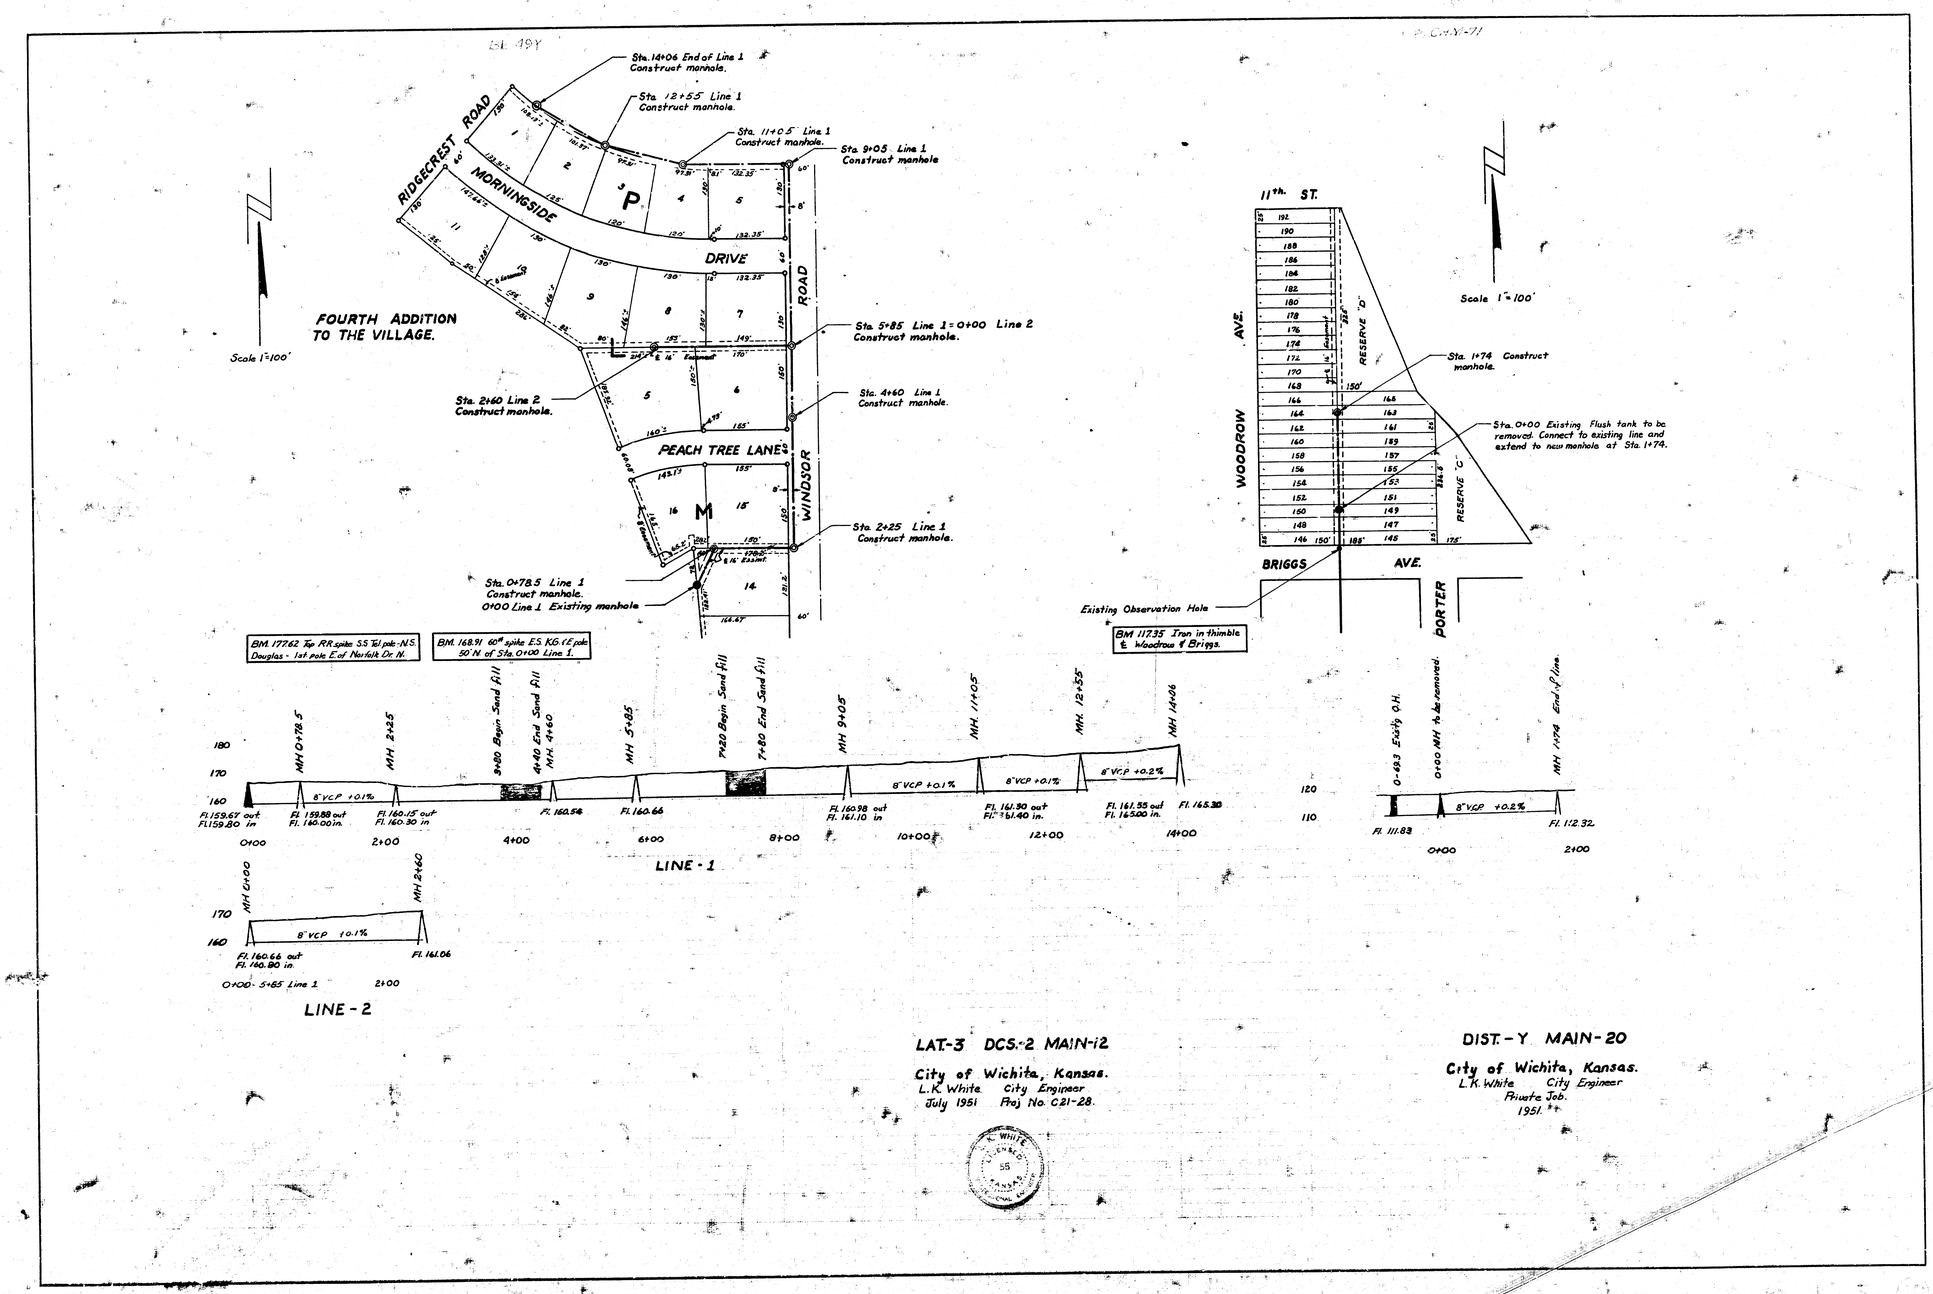

LAT-3 DCS.-2 MAIN-12

City of Wichita, Kansas.
L.K. White City Engineer
July 1951 Proj No. C21-28.

DIST.-Y MAIN-20

City of Wichita, Kansas.
L.K. White City Engineer
Private Job.
1951.