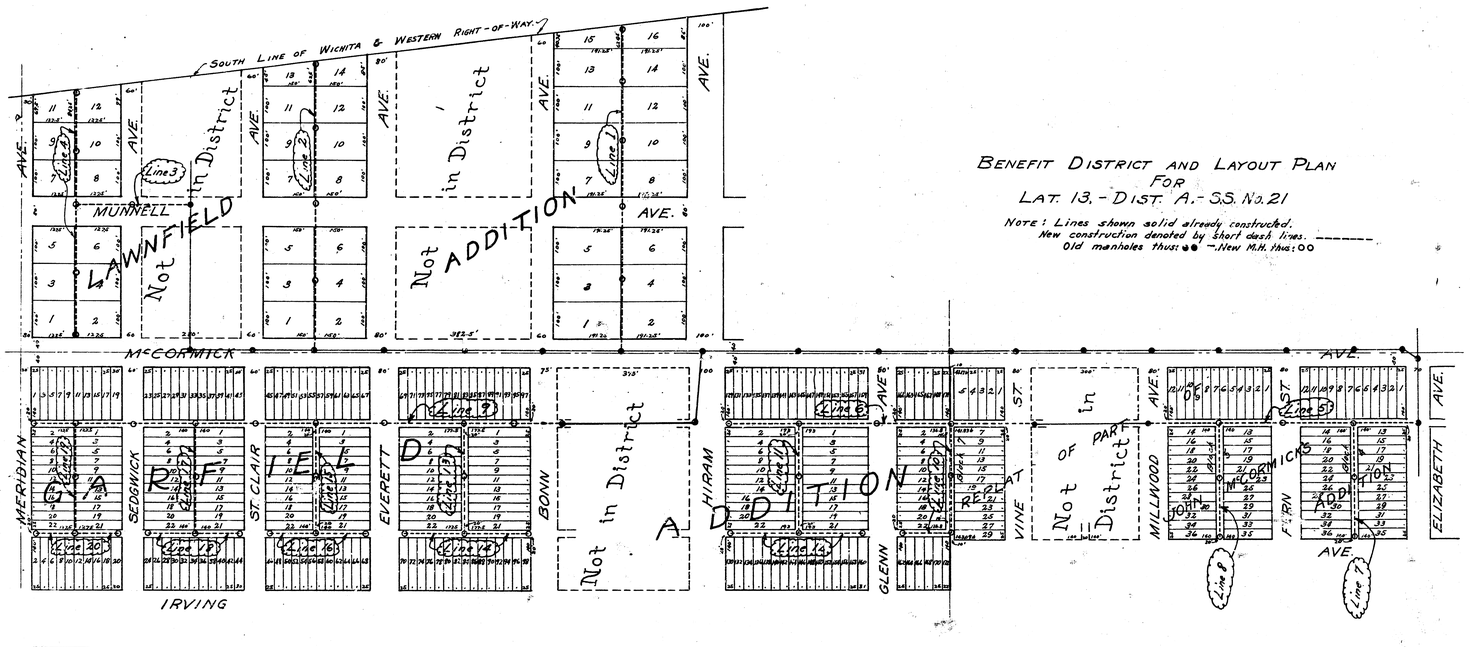


BENEFIT DISTRICT AND LAYOUT PLAN
FOR
LAT. 13. - DIST. A. - S.S. No. 21

Note: Lines shown solid already constructed.
New construction denoted by short dash lines. _ _ _ _
Old manholes thus: ●● -New M.H. thus: ○○

LAT. 13
DIST. A
S.S. No. 21

For Plan see Benefit District Plat

LINE 4 · LINE 2 · LINE 1 · LINE 3 · LINE 6 · LINE 5 · LINE 12 · LINE 11 · LINE 10 · LINE 8 · LINE 7

BM. 107.52 H. in Hurst. cfr. approach wk. near E.R.L. NE. cor. Benn & 7th & McCormick

BM. 106.37 Std. NW. cor Glenn & McCormick
106.91 J. in Jones. N. end of x-ing, W.S. Glenn at alley n. of 7th & McCormick
104.59 X. in Kessler on W. end of curb ret. at NW. alley S. of 7th & and W.S. of Hiram.
109.79 Std. SE. cor. Meridian & 7th & McCormick
107.52 H. in Hurst. cfr. approach wk. near E.R.L. NE. cor. Benn & 7th & McCor.

BM.

LAT. D – DIST. 6 – S.S. No. 12.

BM. 171.33 X on curb ret. south – SW. cor. Fountain & Kellogg

KELLOGG ST. · BLUFF ST. · FOUNTAIN AVE. · FOUNTAIN · KELLOGG ST. · BLUFF ST. · ORME ST.

LAT. K – DIST. R
S.S. No. 20

BM. 119.66 L. in Long cfr. wk. west SW. cor. alley W. of Woodland and 15th
119.03 Iron in thimble. SW. cor. Bitting & 13th

13TH ST. · CARLOS AVE. · BITTING AVE. · Line 1 · Line 2 · Line 3 · Arkansas River · Little

LINE 1 · LINE 2 · LINE 3

LAT. D – DIST. 6 – S.S. No. 12.

LINE 9 · LINE 19 · LINE 17 · LINE 15 · LINE 13 · LINE 20 · LINE 18 · LINE 16 · LINE 14