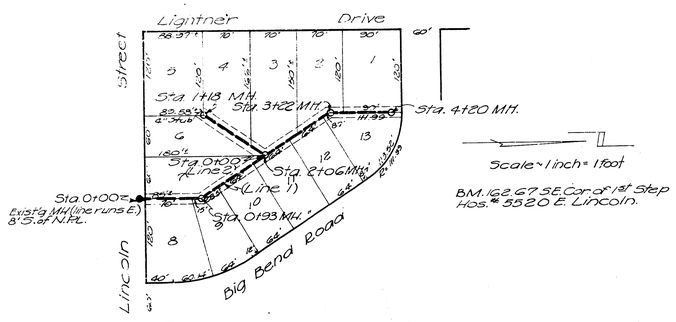

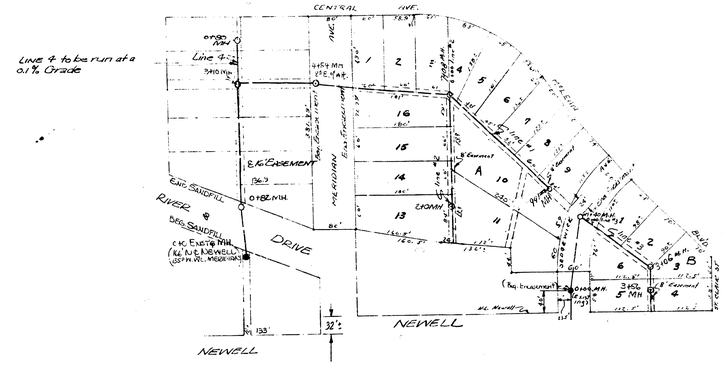

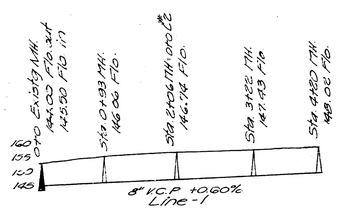

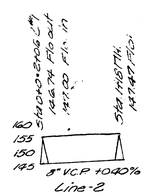

PRIVATE SEWER CONTRACT
RESERVE A PRAIRIE PARK ADD.
CITY OF WICHITA, KANSAS
L.K. WHITE CITY ENGINEER
1951

BM. 117.50 N.W. Cor. Conc. Porch # 622 N. Sedgwick

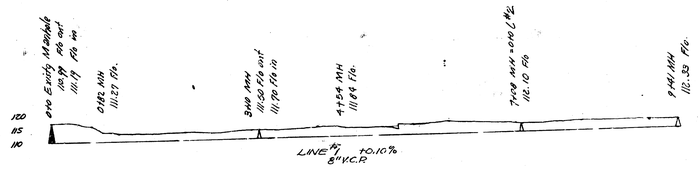

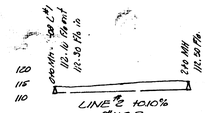

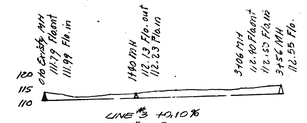

DETAIL OF ENCASEMENT CONC.

PRIVATE SEWER CONTRACT - LEMON ADDN.
CITY OF WICHITA, KANSAS
L.K. WHITE CITY ENGINEER
1950