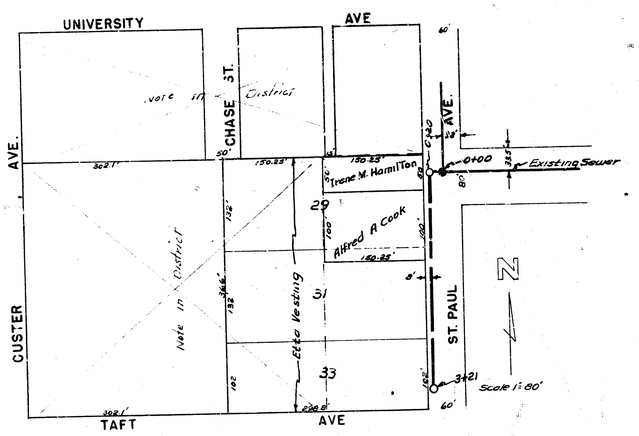

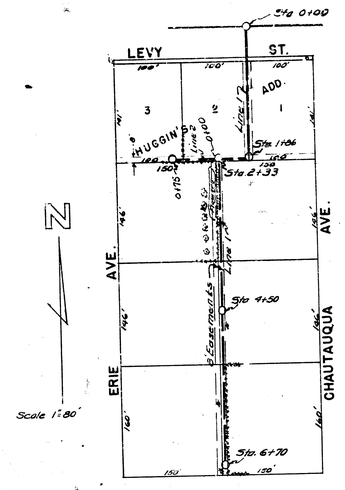

B.M. 112.38 S.E. corner conc. porch 116' 629 So. ST. Paul

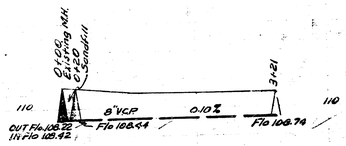

LAT. 32 DIST. A SS 21
CITY OF WICHITA KANSAS
L. K. WHITE CITY ENGINEER
Proj. No. C-22-32

B.M. 100.72 60# SPIKE S.W.B. POLE 3000 N.E. COR. CHAUTAUQUA & LEVY.

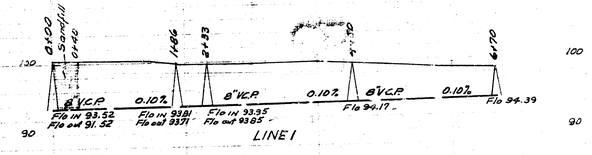

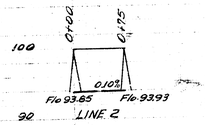

LAT. 15 DCS. 2 SS 12
CITY OF WICHITA KANSAS
L. K. WHITE CITY ENGINEER
Proj. No. C-22-37

L. Nielsen 32V
Date
Drawn by
Checked by
Book No.

Sec. 32 T. 27 R. 1 East
Date
Drawn by
Checked by
Book No.