

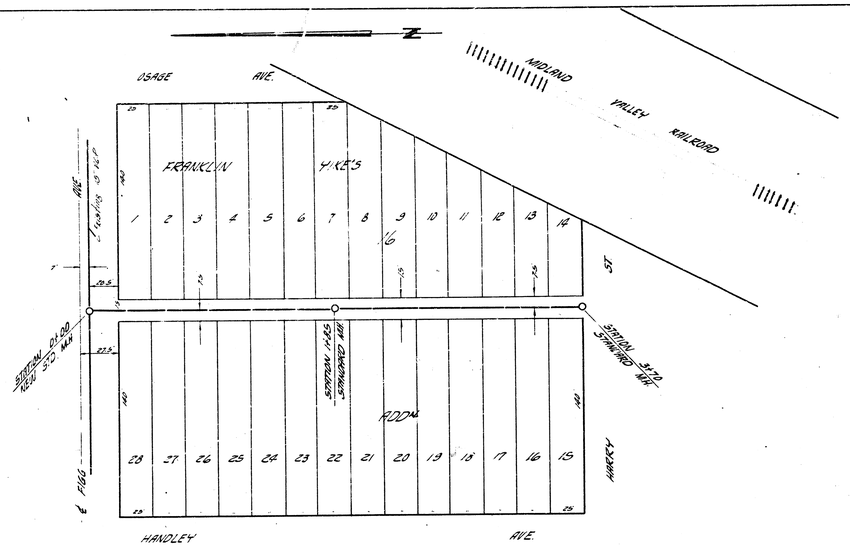


PLAN SCALE 1"=40'
PROFILE SCALE 1"=40' HOR, 1"=4' VERT.

B.M. 104.50 S.W. COR. CONC. PORCH NO. N.E. COR. FIGG & HANDLEY

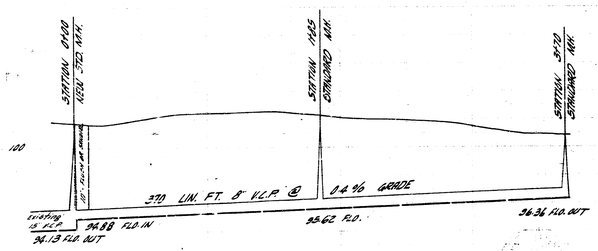


LATERAL 7	DIST. E 55.21
CITY OF WICHITA, KANSAS	
B. E. SMITH, CITY ENGINEER	
DATE	PROJ. NO C29-59

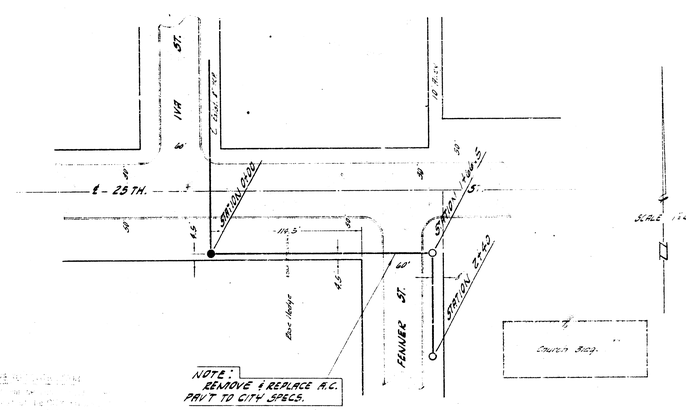

B.M. 179.05 STD. N.W. COR. 25TH & BLUFF

PLAN SCALE 1"=40'
PROFILE SCALE 1"=40' HOR. 1"=4' VERTICAL

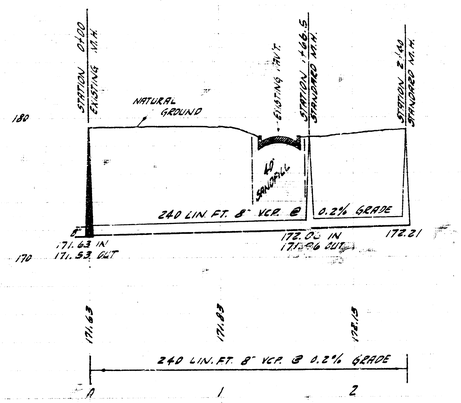

EXTENTION OF LAT 7 SAN. SEWER 23	
CITY OF WICHITA, KANSAS	
B.E. SMITH	CITY ENGINEER
PRIVATE JOB.	SEPTEMBER 1959

Sept. 1959