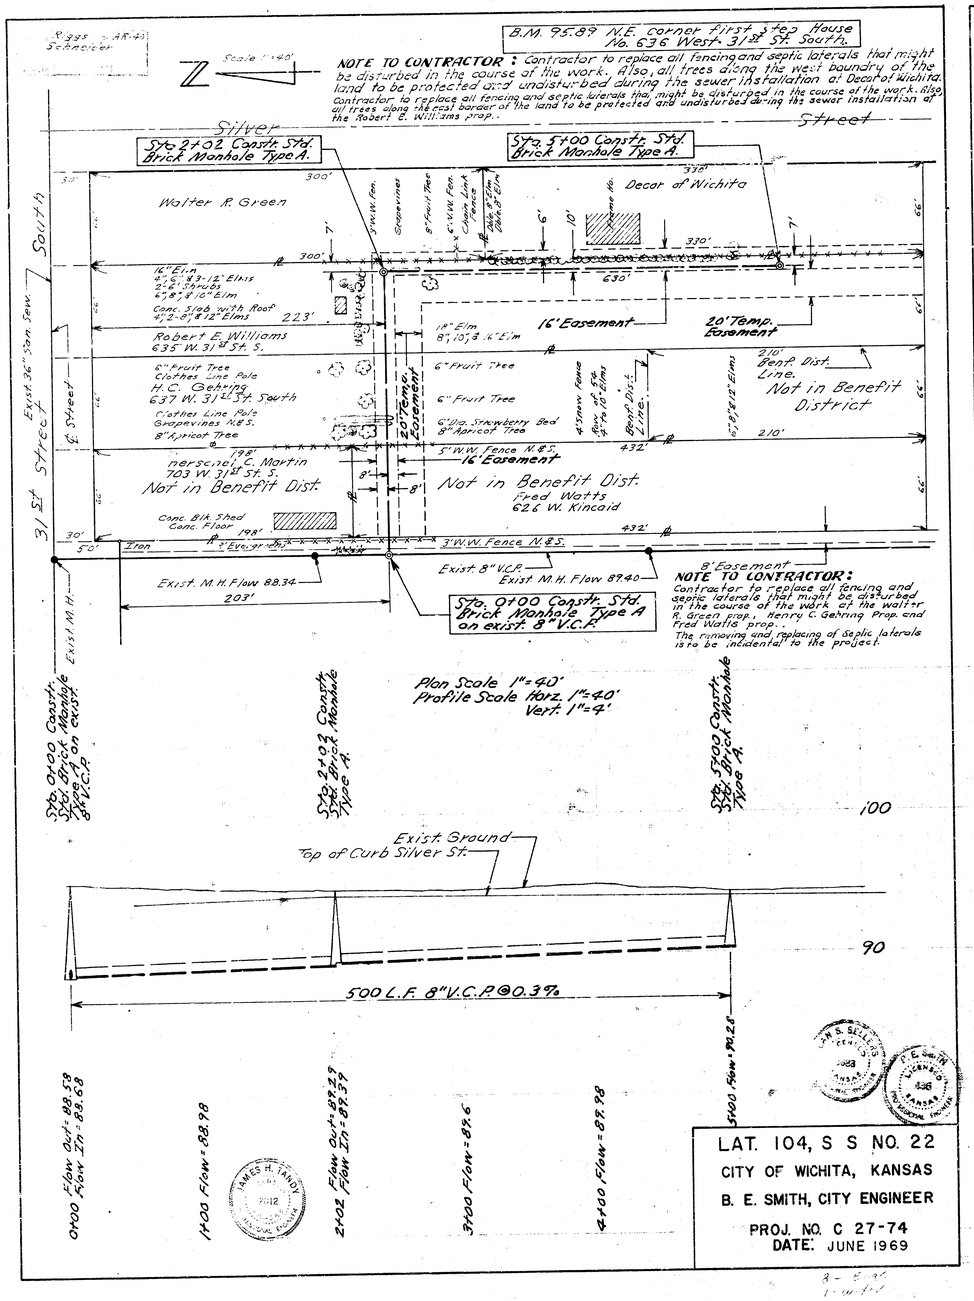
B.M. 95.89 N.E. corner first step House No. 636 West 31st St. South.
NOTE TO CONTRACTOR: Contractor to replace all fencing and septic laterals that might be disturbed in the course of the work. Also, all trees along the west boundry of the land to be protected and undisturbed during the sewer installation at Decor of Wichita. Contractor to replace all fencing and septic laterals that might be disturbed in the course of the work. Also, all trees along the east border of the land to be protected and undisturbed during the sewer installation at the Robert E. Williams prop..
Silver Street
Sta. 2+02 Constr. Std. Brick Manhole Type A.
Sta. 5+00 Constr. Std. Brick Manhole Type A.
Walter R. Green
Decor of Wichita
Robert E. Williams 635 W. 31st St. S.
16' Easement
20' Temp. Easement
Benf. Dist. Line.
Not in Benefit District
Not in Benefit Dist.
Fred Watts 626 W. Kincaid
Exist. M.H. Flow 88.34
Exist. 8" V.C.P.
Exist. M.H. Flow 89.40
8' Easement
NOTE TO CONTRACTOR: Contractor to replace all fencing and septic laterals that might be disturbed in the course of the work at the Walter R. Green prop., Henry C. Gehring Prop. and Fred Watts prop.. The removing and replacing of Septic laterals is to be incidental to the project.
Sta. 0+00 Constr. Std. Brick Manhole Type A on exist. 8" V.C.P.
Plan Scale 1"=40'
Profile Scale Horz. 1"=40'
Vert. 1"=4'
Exist. Ground
Top of Curb Silver St.
500 L.F. 8" V.C.P. @ 0.3%
0+00 Flow Out=88.58 Flow In=88.68
1+00 Flow=88.98
2+02 Flow Out=89.29 Flow In=89.39
3+00 Flow=89.6
4+00 Flow=89.98
5+00 Flow=90.28
LAT. 104, S S NO. 22
CITY OF WICHITA, KANSAS
B. E. SMITH, CITY ENGINEER
PROJ. NO. C 27-74
DATE: JUNE 1969

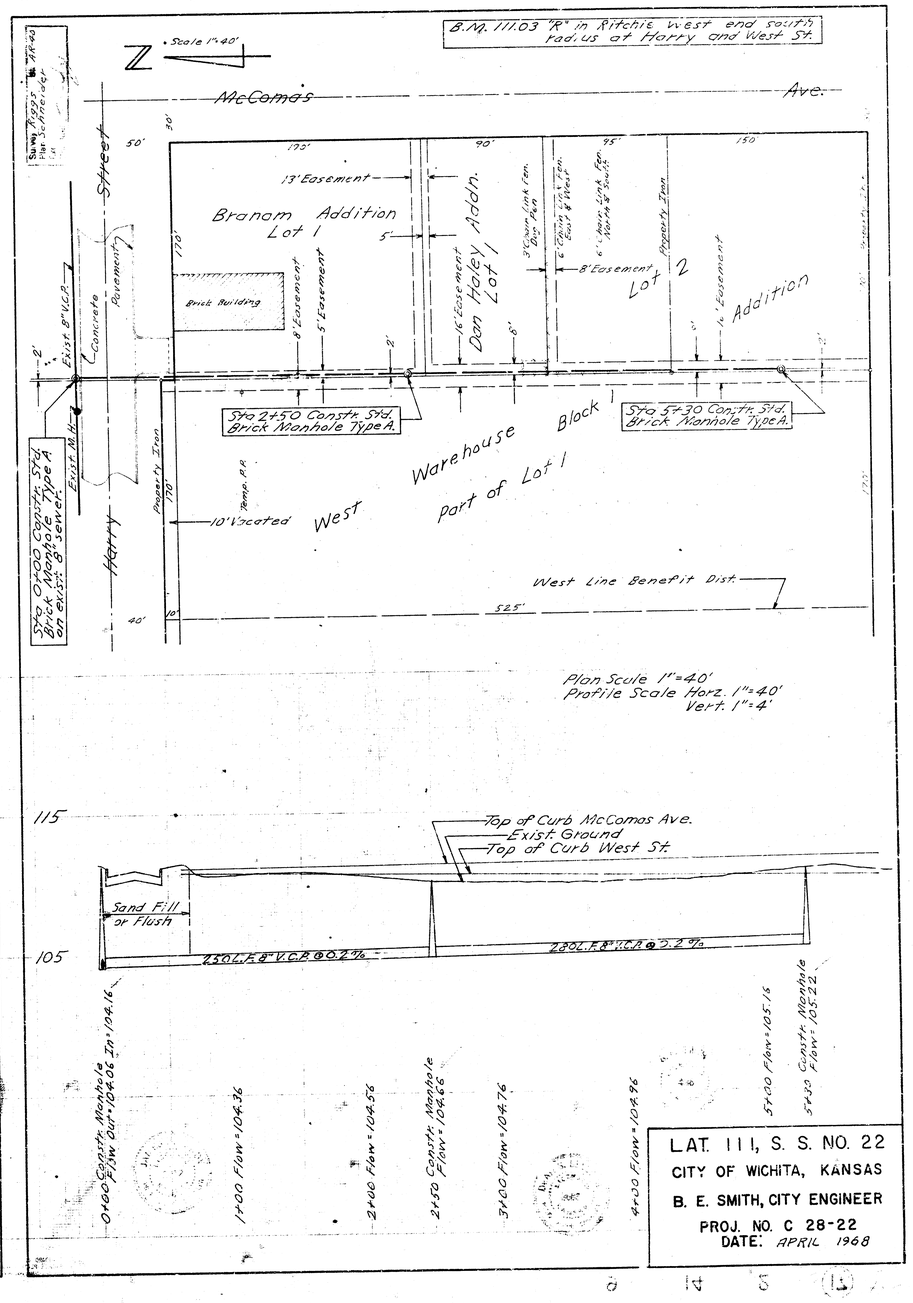
B.M. 111.03 "R" in Ritchie West end south radius at Harry and West St.
McComas Ave.
Branam Addition Lot 1
Dan Haley Addn. Lot 1
Lot 2
Addition
Brick Building
Sta. 2+50 Constr. Std. Brick Manhole Type A.
Sta. 5+30 Constr. Std. Brick Manhole Type A.
West Warehouse Block 1
Part of Lot 1
West Line Benefit Dist.
Sta. 0+00 Constr. Std. Brick Manhole Type A on exist. 8" sewer.
Harry Street
Plan Scale 1"=40'
Profile Scale Horz. 1"=40'
Vert. 1"=4'
Top of Curb McComas Ave.
Exist. Ground
Top of Curb West St.
Sand Fill or Flush
250 L.F. 8" V.C.P. @ 0.2%
280 L.F. 8" V.C.P. @ 0.2%
0+00 Constr. Manhole Flow Out=104.06 In=104.16
1+00 Flow=104.36
2+00 Flow=104.56
2+50 Constr. Manhole Flow=104.66
3+00 Flow=104.76
4+00 Flow=104.96
5+00 Flow=105.16
5+30 Constr. Manhole Flow=105.22
LAT. 111, S. S. NO. 22
CITY OF WICHITA, KANSAS
B. E. SMITH, CITY ENGINEER
PROJ. NO. C 28-22
DATE: APRIL 1968