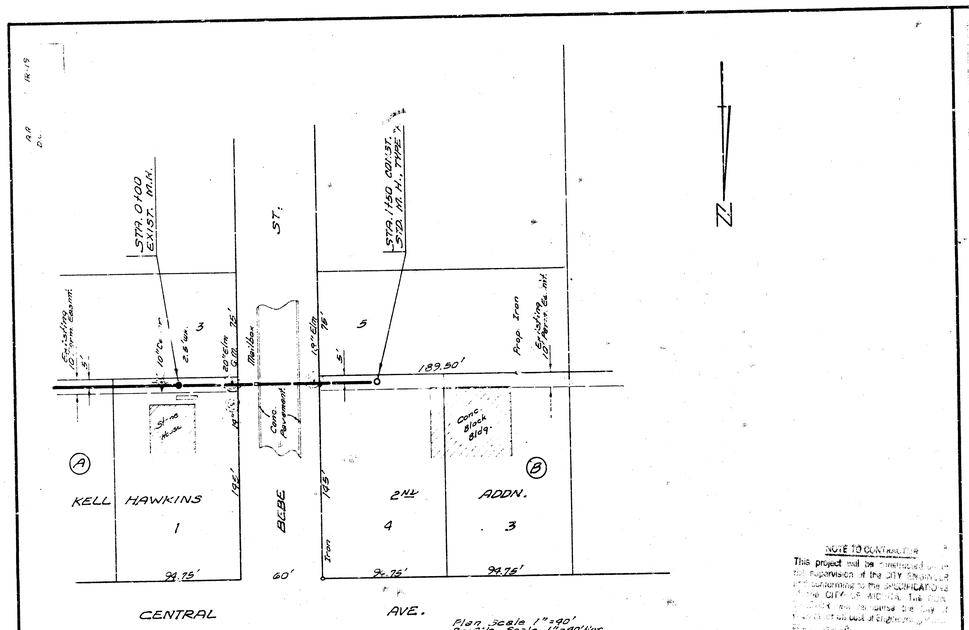

B.M. 125.54 S.E. Cor. Conc. Slab @ S. Door to Church, 920 W. Central

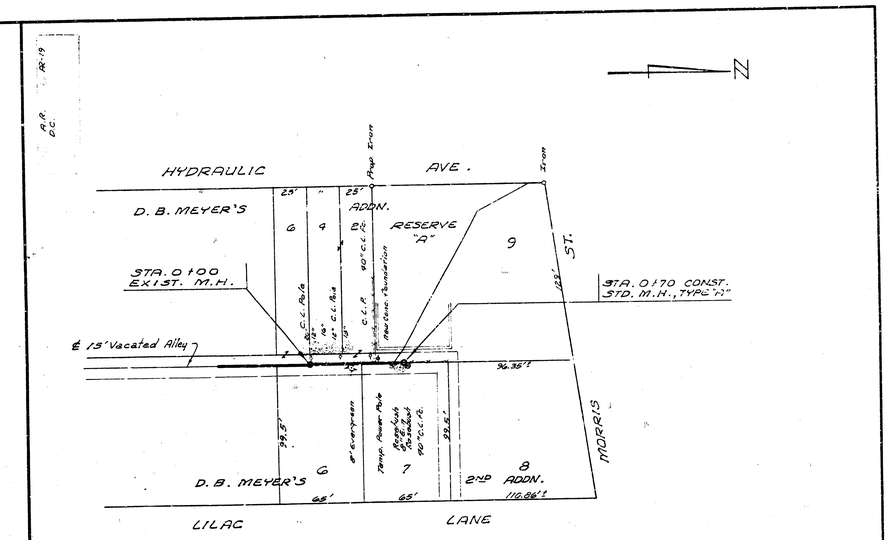

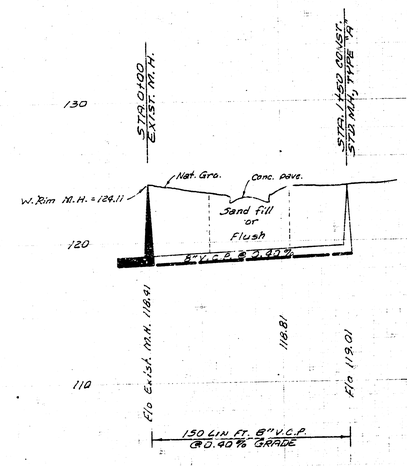

EXTENSION TO
LAT. 109, SUB. 5, S.S. 22
CITY OF WICHITA, KANSAS
B. E. SMITH, CITY ENGINEER
PRIVATE PROJECT
DATE:

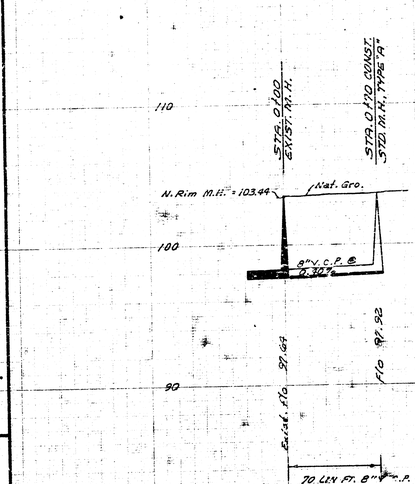

EXTENSION TO
LAT. 9, S.S. NO. 20
CITY OF WICHITA, KANSAS
B.E. SMITH, CITY ENGINEER
PRIVATE PROJECT
DATE: