

Survey I. Hanson Notebook 1421
Plan D. Sellers
Checked
Date Jan., 1956

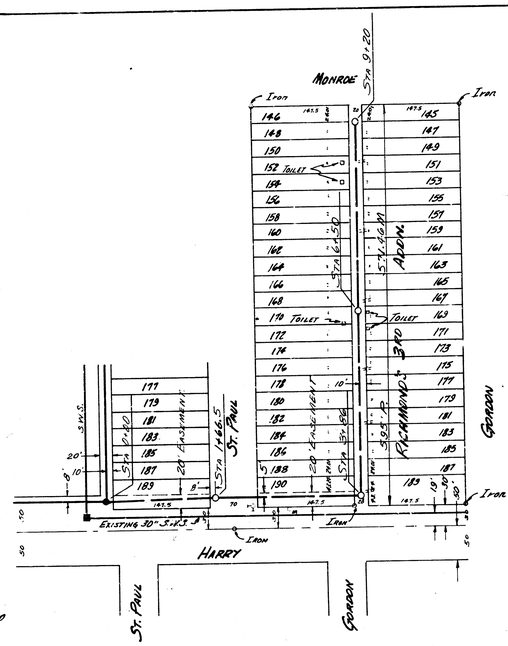

N

B.M. 108.10 X on S.W. Cor. Conc. M.H. on Storm Sewer 30" W 115' S of 0+00

Plan Scale 1"=80'
Profile Scale 1"=80' Hor. 1"=8' Vertical

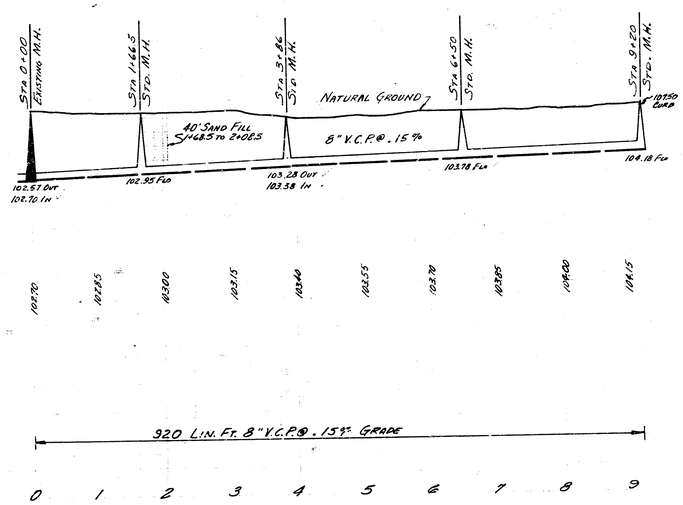

Lat. 17	S.S. No. 22
City of	Wichita
B.E. Smith	City Engineer
Jan. 1956	Proj. No. 625-58