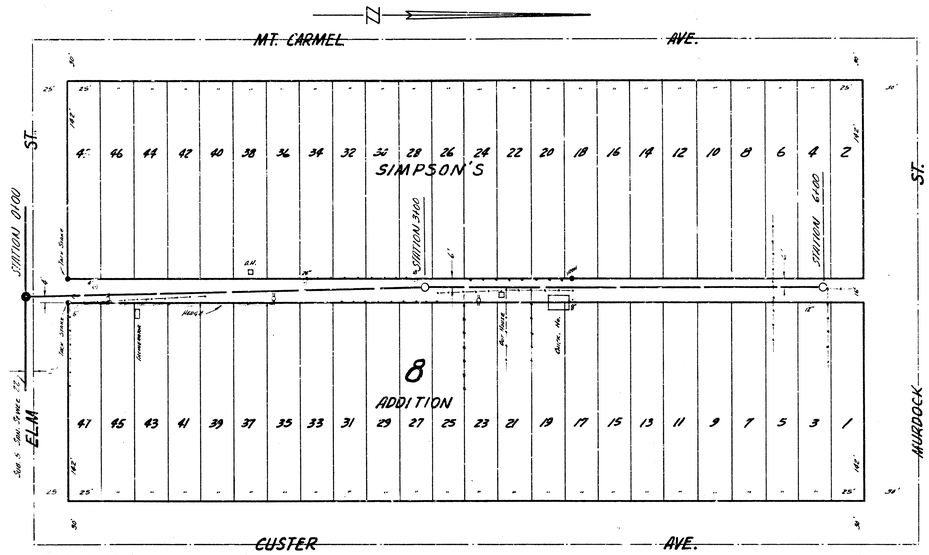

B.M. 120.15 RR SPK IN PP SS ELM EL ALLEY N. BET CUSTER & MT. CARMEL
B.M. 121.66 STD SE COR SHERIDAN & CENTRAL

PLAN SCALE 1"=40'
PROFILE SCALE 1"=40' HOR. 1"=4' VERTICAL

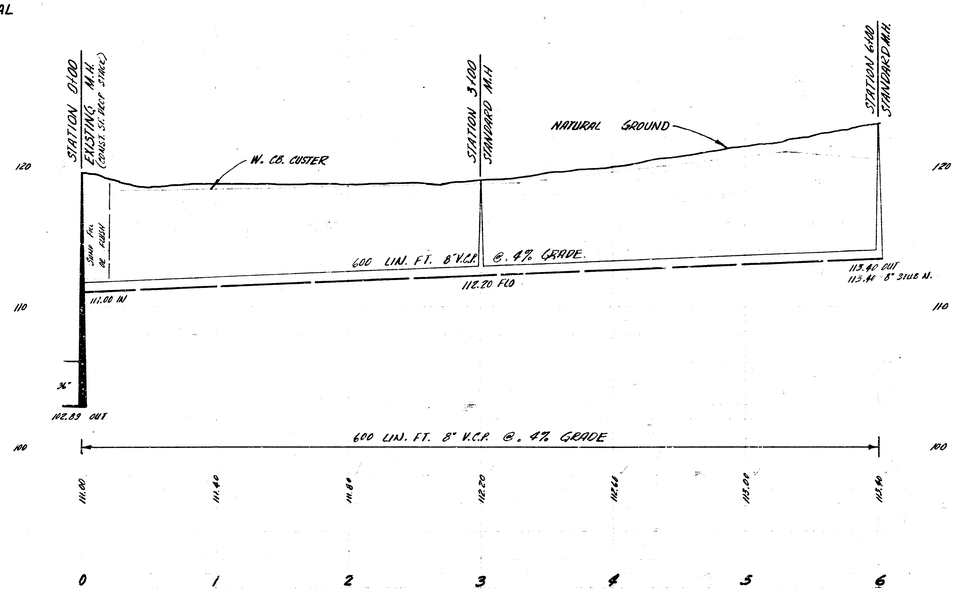

LATERAL 42 SAN. SEWER 22
CITY OF WICHITA, KANSAS
B.E. SMITH CITY ENGINEER
PROJ. NO. C27-10 DATE- NOV. 1969